NOTES:
1. SEE SHEET 11 OF 18 FOR ROADWAY AND DRIVEWAY REPLACEMENT DETAILS.
2. FOR GRAVEL DRIVEWAYS BACKFILL LAST 8 INCHES WITH V.D.O.T. #57 AGGREGATE.

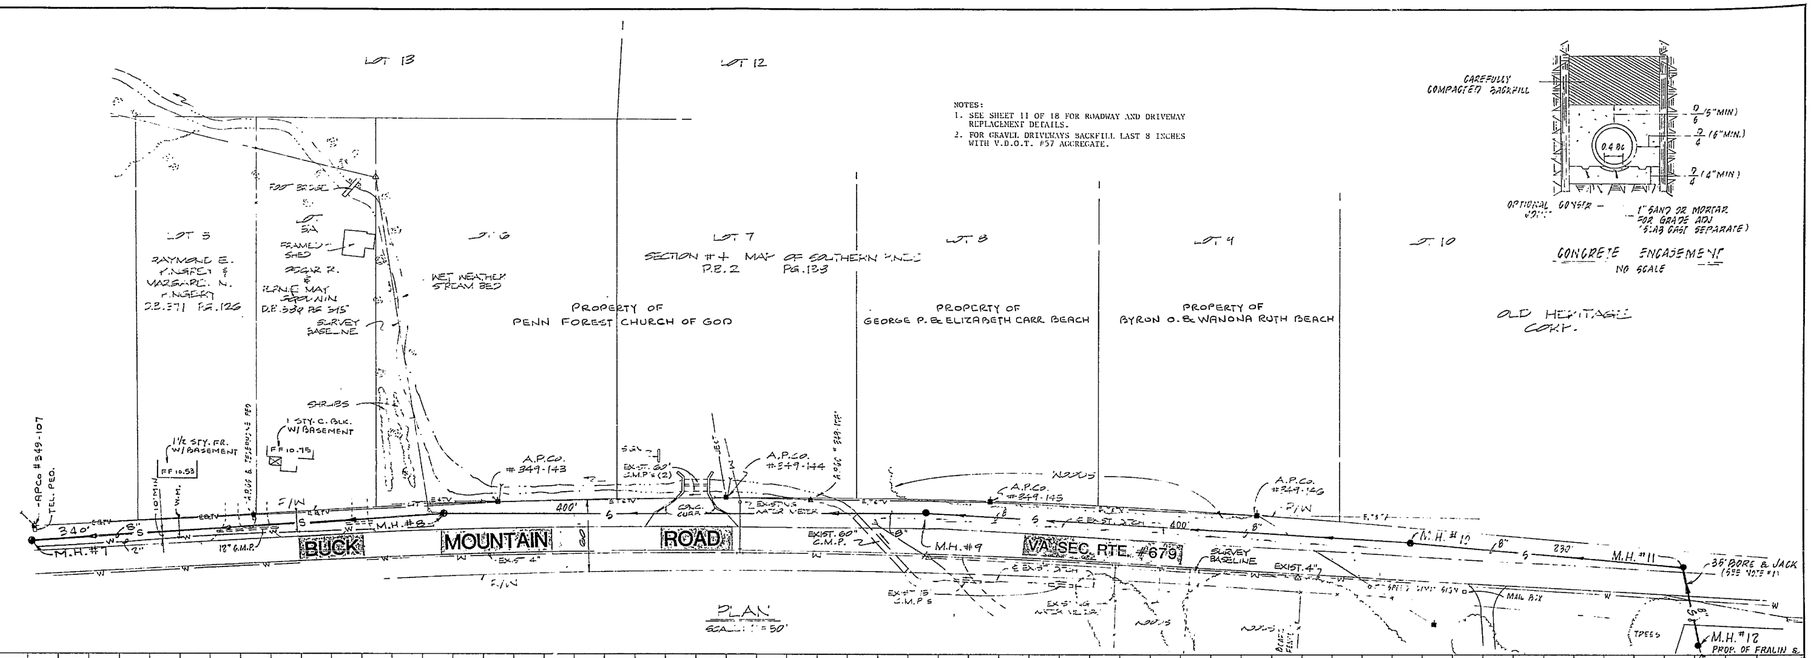

CAREFULLY COMPACTED BACKFILL
6" (6" MIN)
6" (6" MIN.)
6" (6" MIN)
OPTIONAL COVER
1" SAND OR MORTAR FOR GRADE ADJ (SAG CAST SEPARATE)
CONCRETE ENCASEMENT
NO SCALE

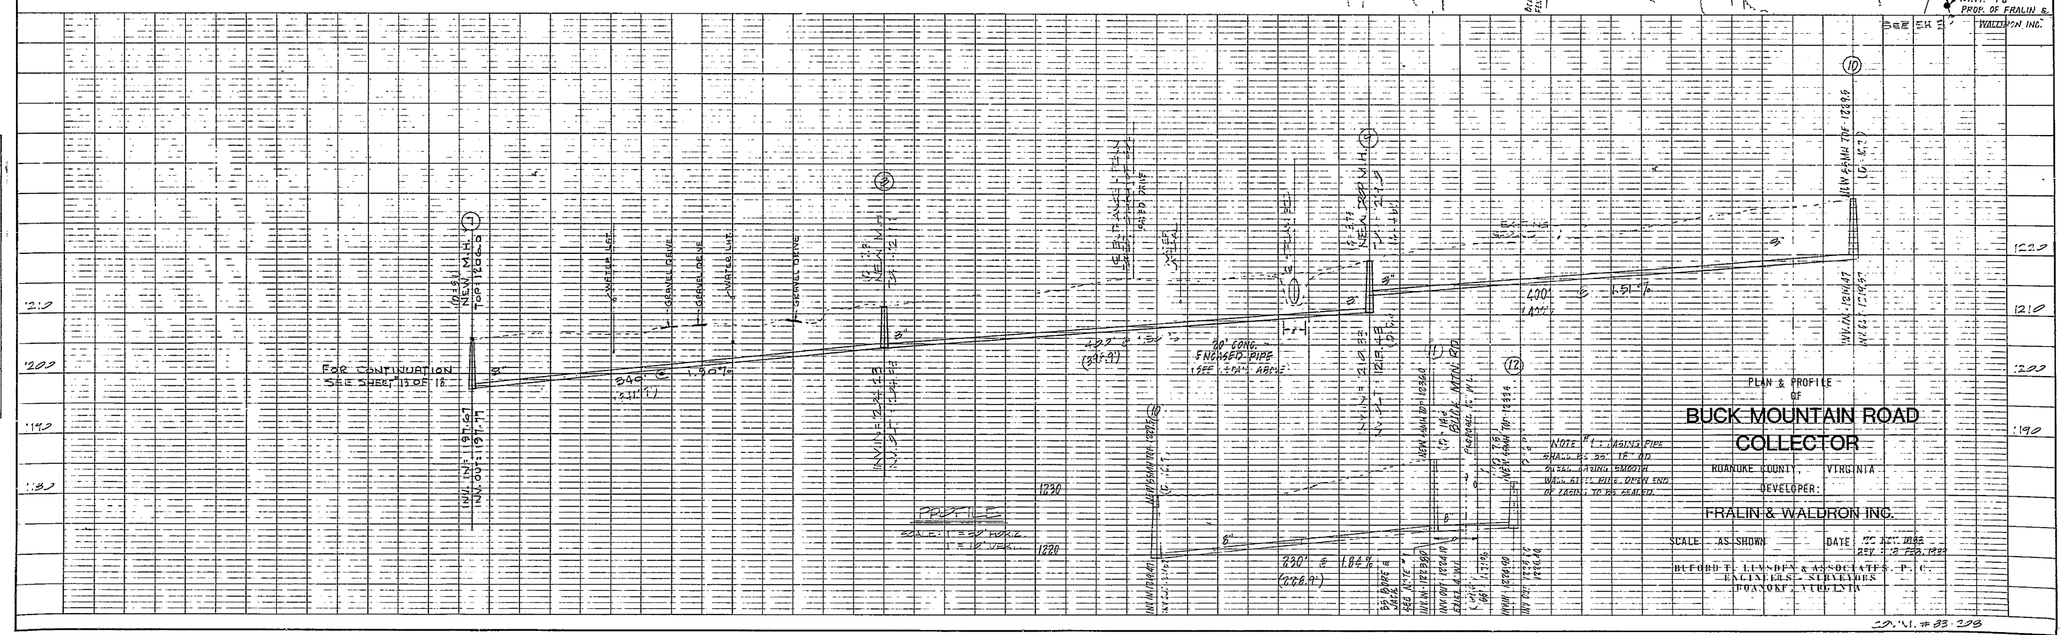
NEW M.H. TOP 1226.5
INV. IN 1197.67
INV. OUT 1197.47
GRAVEL DRIVE
GRAVEL LOT
FOR CONTINUATION SEE SHEET 13 OF 18
20" CONC. ENCASED PIPE (SEE DETAIL ABOVE)
NEW M.H. TOP 1227.2
INV. IN 1224.90
INV. OUT 1224.40
NEW M.H. TOP 1228.0
INV. IN 1223.60
INV. OUT 1223.40
NEW M.H. TOP 1229.5
INV. IN 1224.67
INV. OUT 1224.47