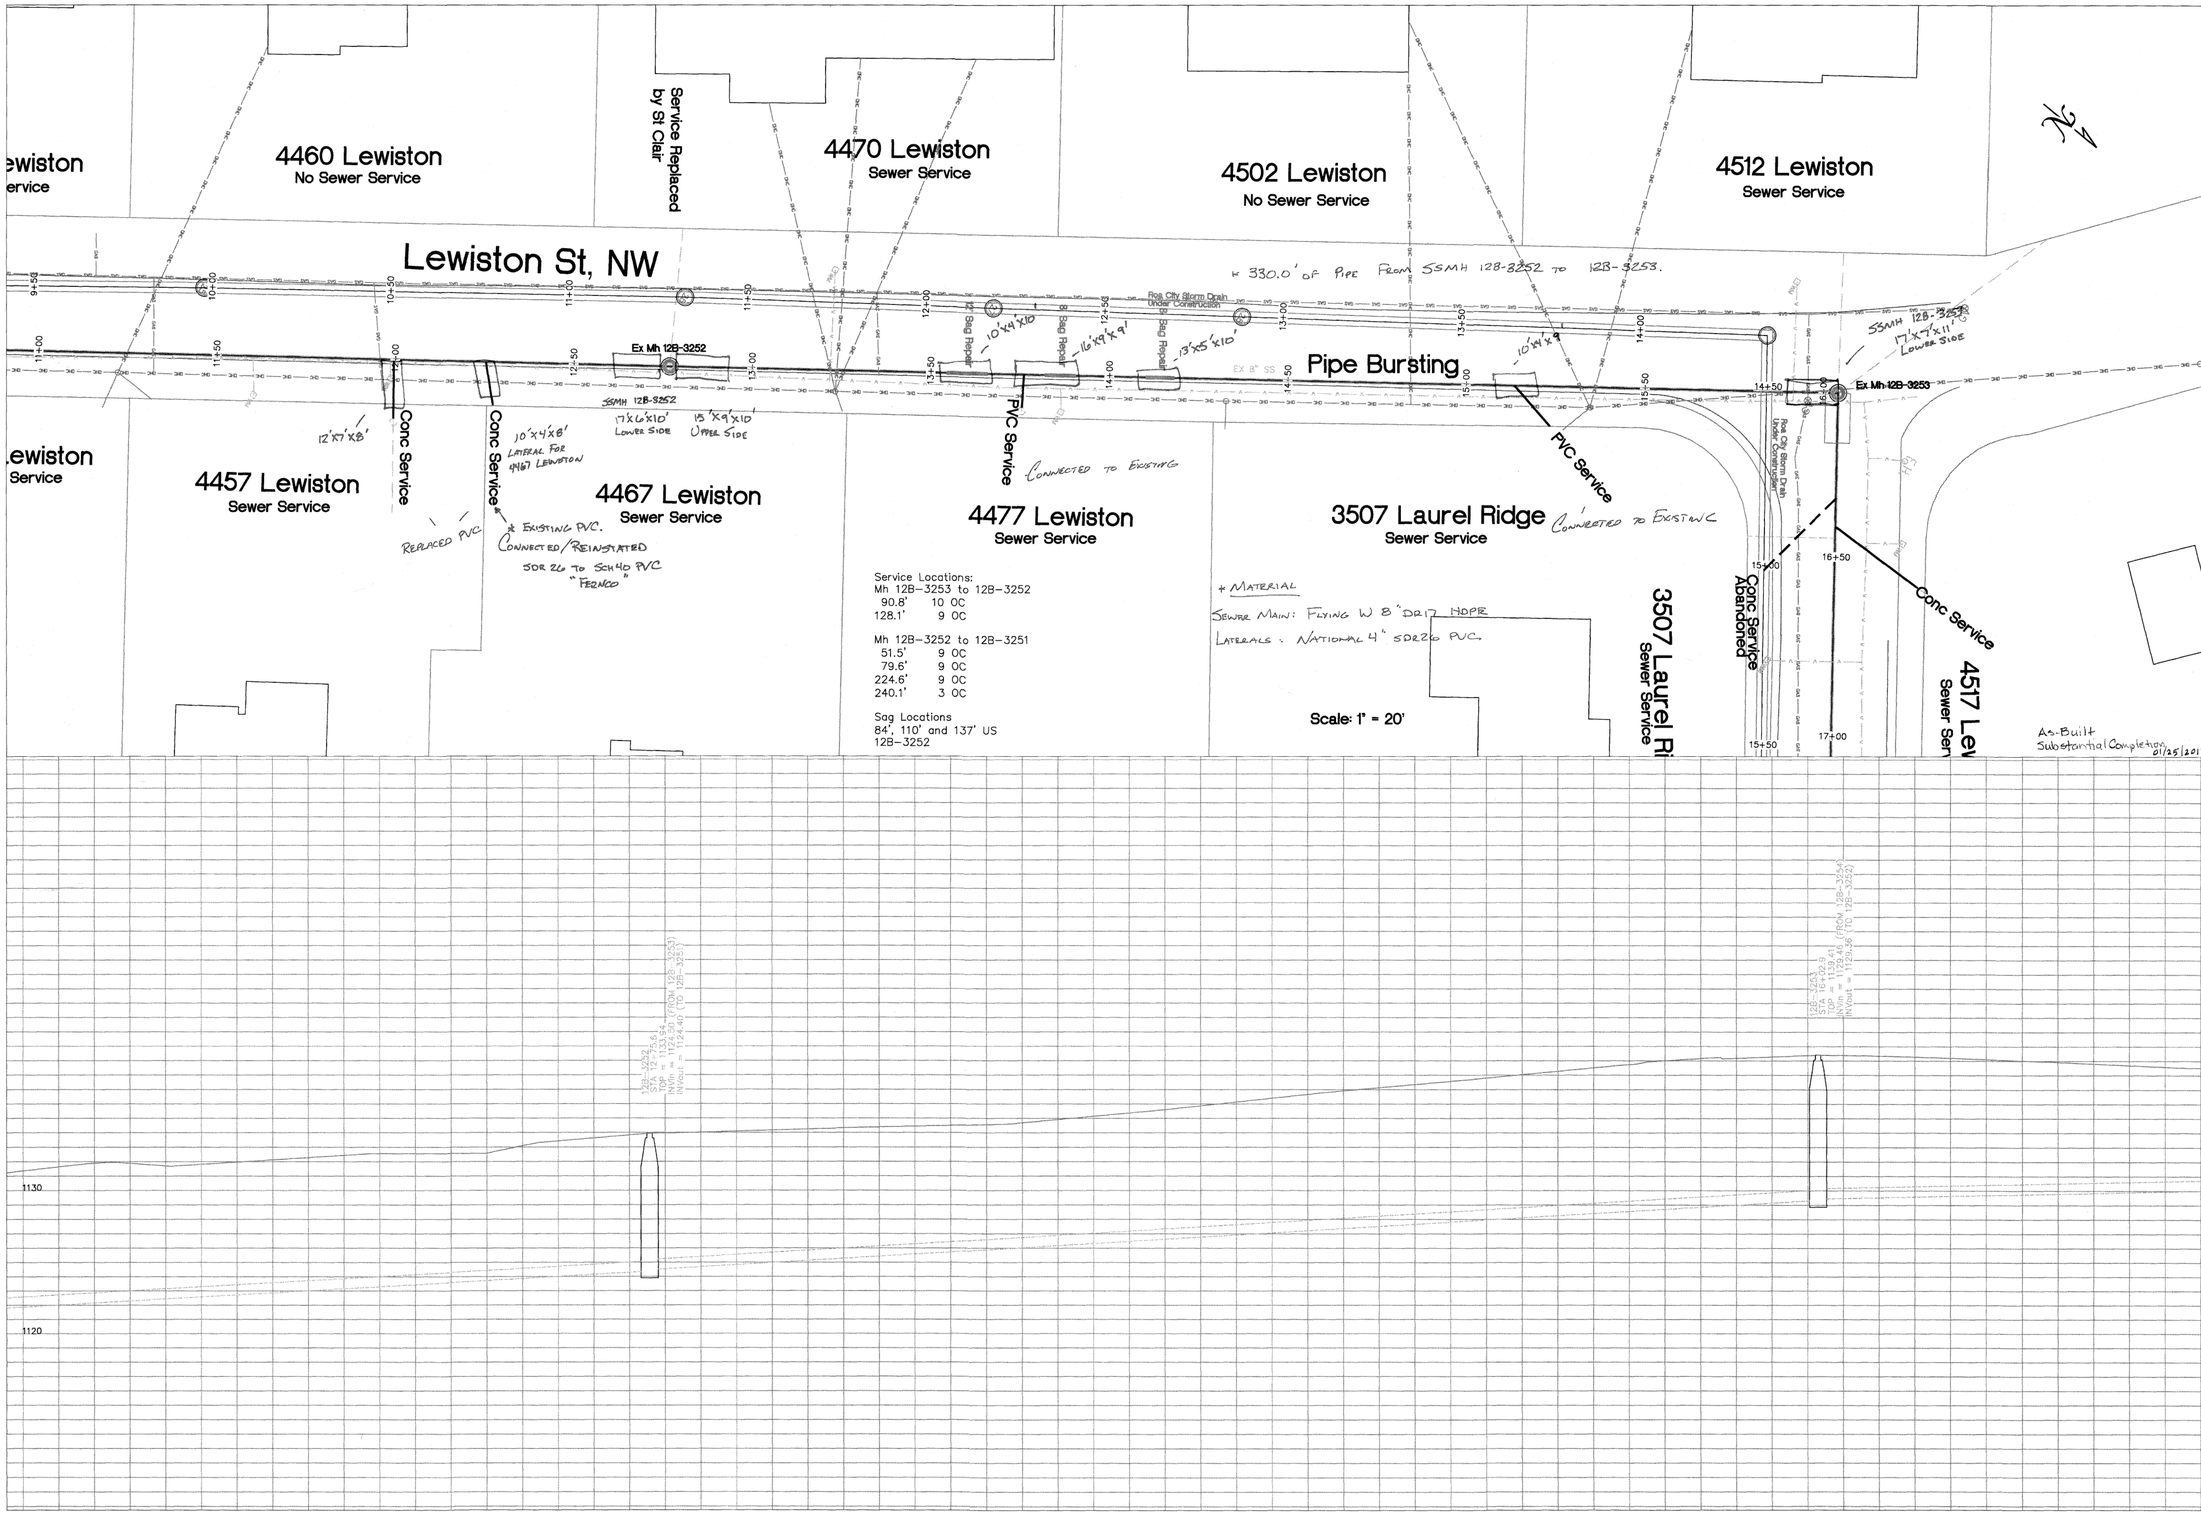

WESTERN VIRGINIA WATER AUTHORITY
ENGINEERING SERVICES
601 S JEFFERSON ST, SUITE 300
ROANOKE, VA 24011
540-853-5641 or 540-853-5770

COMMONWEALTH OF VIRGINIA
CASSANDRA D. ALTICE
Lic. No. 035867
PROFESSIONAL ENGINEER

Laurel Ridge/Lewiston

PLAN & PROFILE

Rev	Description	Date	By

Designed:
Drawn: Cassandra Altice
Checked:
Approved:
Date:
Project:

3

Sheet 3 of 4