PLAN
SURVEYED
PLOTTED
NOTE BOOK
NO.
ALIGNMENT CHECKED
RT. OF WAY CHECKED
BY
DATE

M.H. NO. 112 TO BE CONSTRUCTED UNDER PROJECT 64-1

M.H. NO. 111 TO BE CONSTRUCTED UNDER PROJECT NO. 64-1

KK6

OK

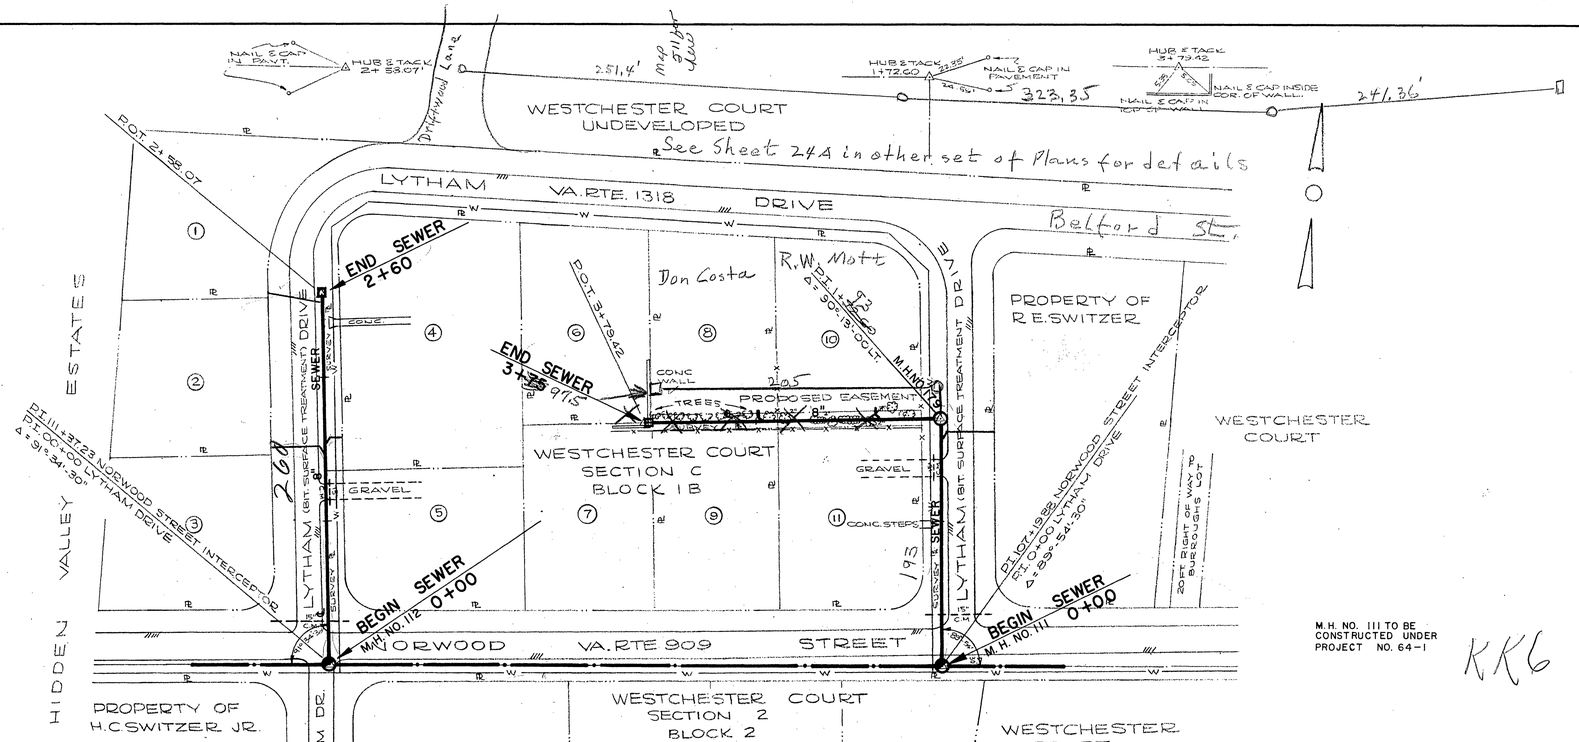

B.M. ELEVATION 1138.575
R.R. SPIKE IN A.E.P. POLE
NO. 300-1173, N.W. CORNER
NORWOOD STREET &
WEST LEG LYTHAM DR.

B.M. ELEVATION 1123.337
R.R. SPIKE IN A.E.P. POLE
NO. 300-2057, S. SIDE
NORWOOD STREET
90'± EAST OF LYTHAM DR.

PROFILE
SURVEYED
PLOTTED
NOTE BOOK
NO.
GRADES CHECKED
B. M.'s NOTED
STRUCTURE NOTATIONS CHKD
BY
DATE

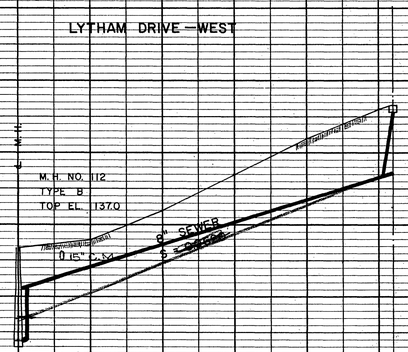

HOR. 1 IN. = 50 FT.
VERT. 1 IN. = 10 FT.

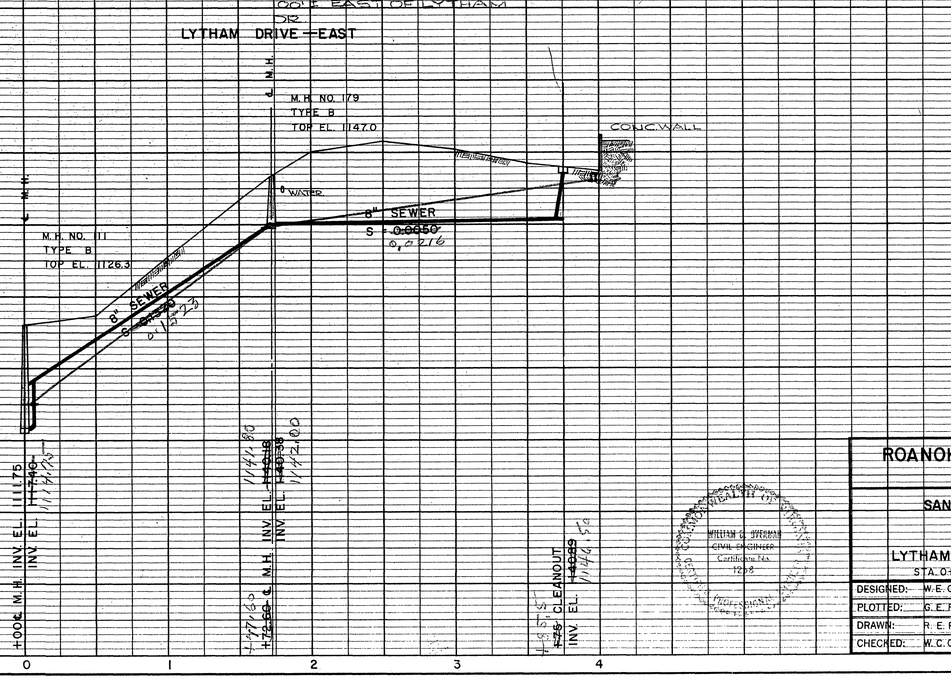

ROANOKE COUNTY SANITATION AUTHORITY
ROANOKE COUNTY, VIRGINIA

SANITARY SEWERAGE SYSTEM

PROJECT NO. 64-2

LYTHAM DRIVE—WEST, STA. 0+00 TO 2+60

LYTHAM DRIVE—EAST STA. 0+00 TO 3+75

DESIGNED: W.E.C.	LANGLEY AND McDONALD CONSULTING ENGINEERS NORFOLK, VA.	SCALE: AS SHOWN	
PLOTTED: G.E.R.		DATE: JUNE, 1964	
DRAWN: R.E.P.		SHEET: 24 OF 27	
CHECKED: W.C.O.		DWG. NO: 6161123	

COMMONWEALTH OF VIRGINIA
WILLIAM C. OVERMAN
CIVIL ENGINEER
Certificate No. 12218

PLATE 1 - PLAN - PROFILE O. P. R. & R. E. STANDARD
OGILVIE PRESS, INC., BROOKLYN 17, N. Y.