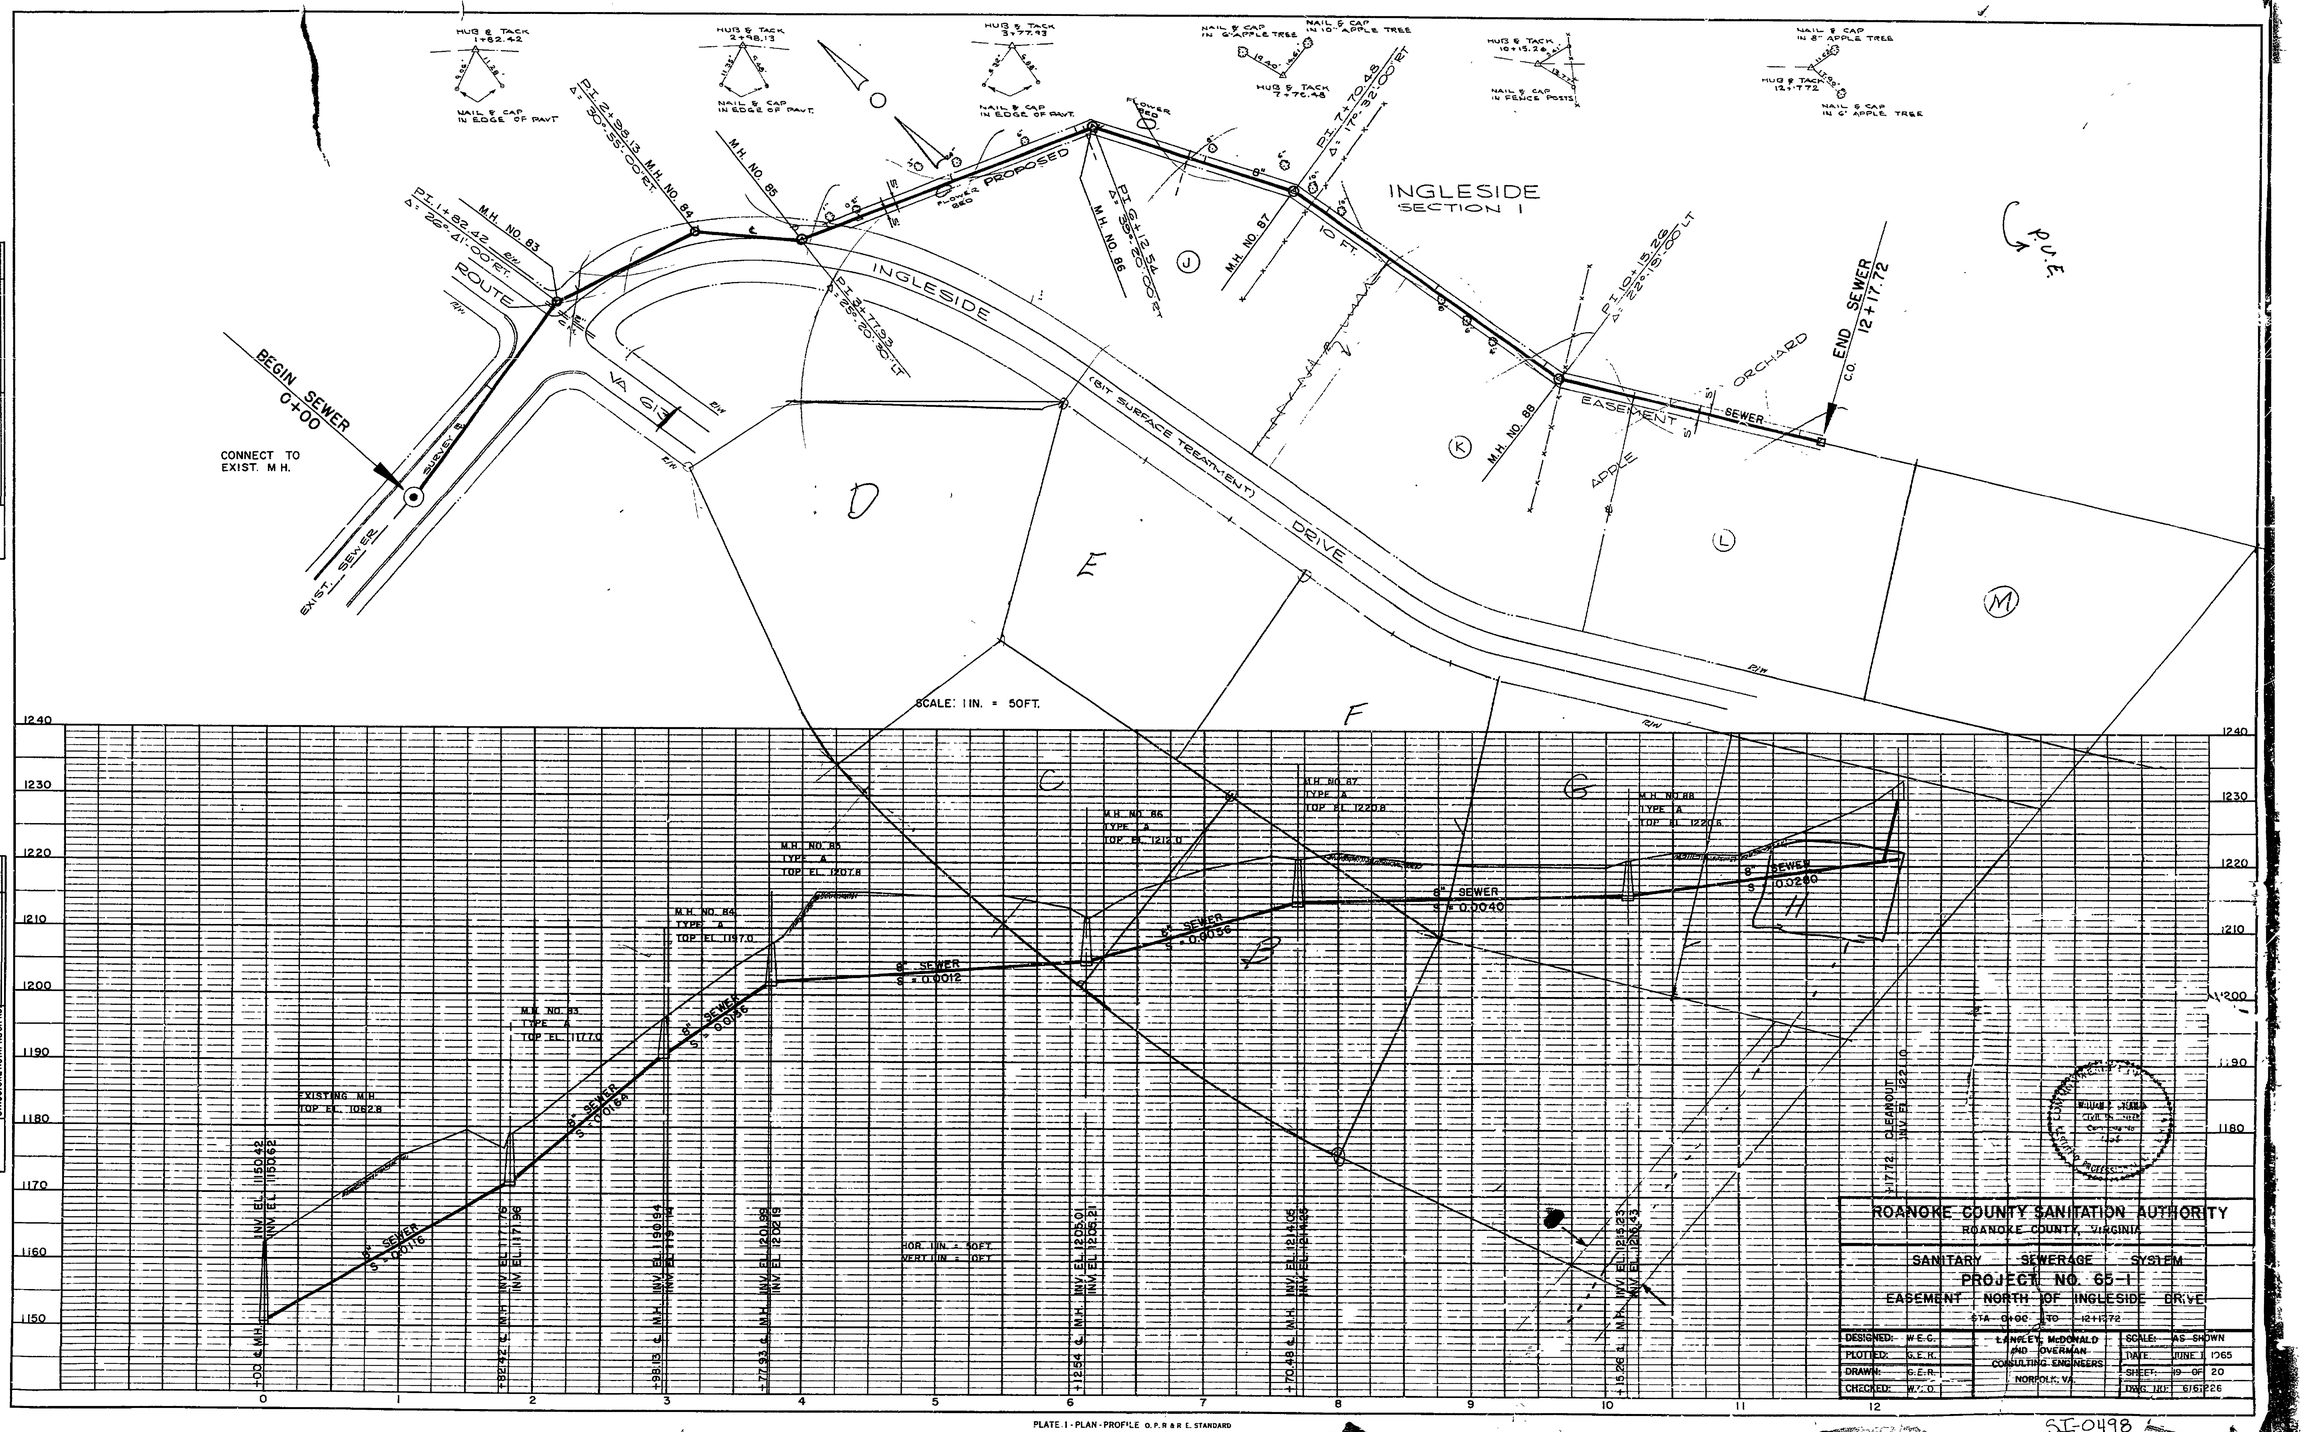

ROANOKE COUNTY SANITATION AUTHORITY
ROANOKE COUNTY, VIRGINIA

SANITARY SEWERAGE SYSTEM
PROJECT NO. 65-1
EASEMENT NORTH OF INGLESIDE DRIVE
STA. 0+00 TO 12+17.72

DESIGNED: W.E.C.	LANGLEY, McDONALD AND OVERMAN CONSULTING ENGINEERS NORFOLK, VA.	SCALE: AS SHOWN	
PLOTTED: G.E.R.		DATE: JUNE 1 1965	
DRAWN: G.E.R.		SHEET: 19 OF 20	
CHECKED: W.C.O.		DWG. NO. 616226	

PLATE 1 - PLAN - PROFILE O.P.R & R.E. STANDARD
OGILVIE PRESS, INC. BROOKLYN

SI-0498