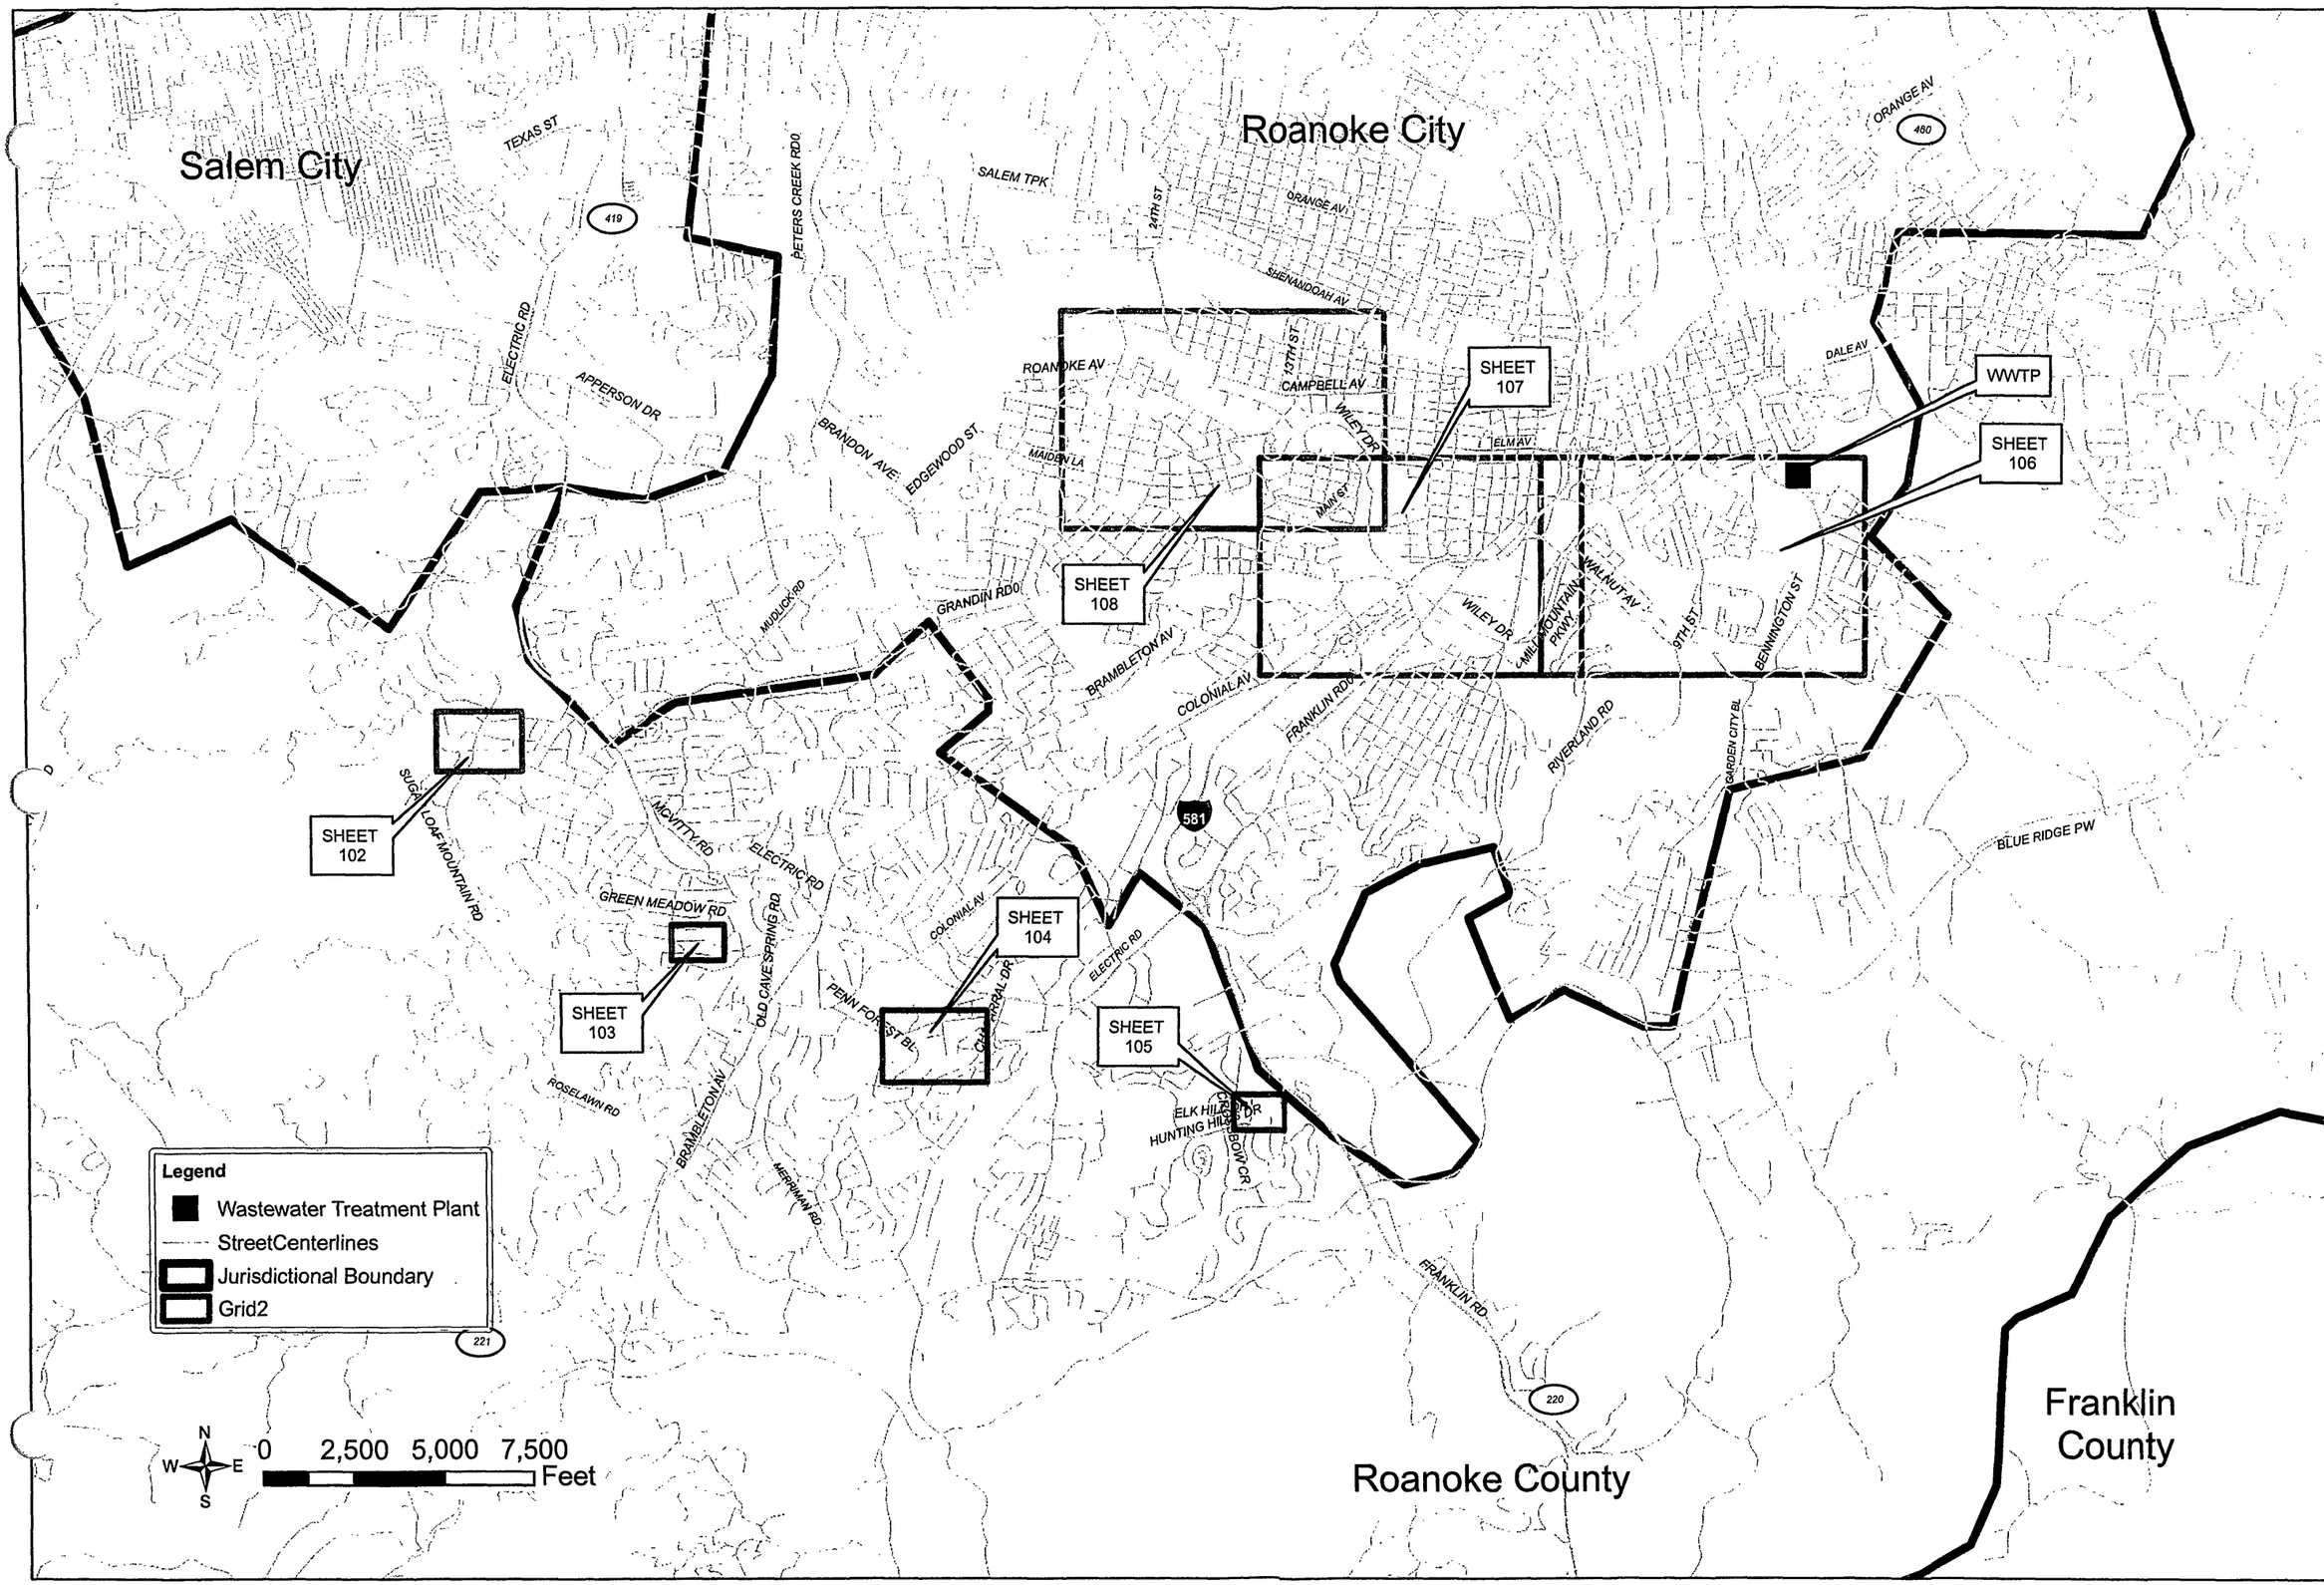

OLVER INCORPORATED
Consulting Engineers & Planners
1116 SOUTH MAIN ST.
BLACKSBURG, VIRGINIA 24060 540-552-5548

WESTERN VIRGINIA WATER AUTHORITY
MURRAY RUN AREA SEWER REHABILITATION

PROJECT LOCATION MAP

0	BID ISSUE	8/25/08 JSB

DESIGNED: JSB
DRAWN: CDH
CHECKED: DBH
DATE: JULY 2008
SCALE: AS SHOWN
JOB NO.: 12307.07

101