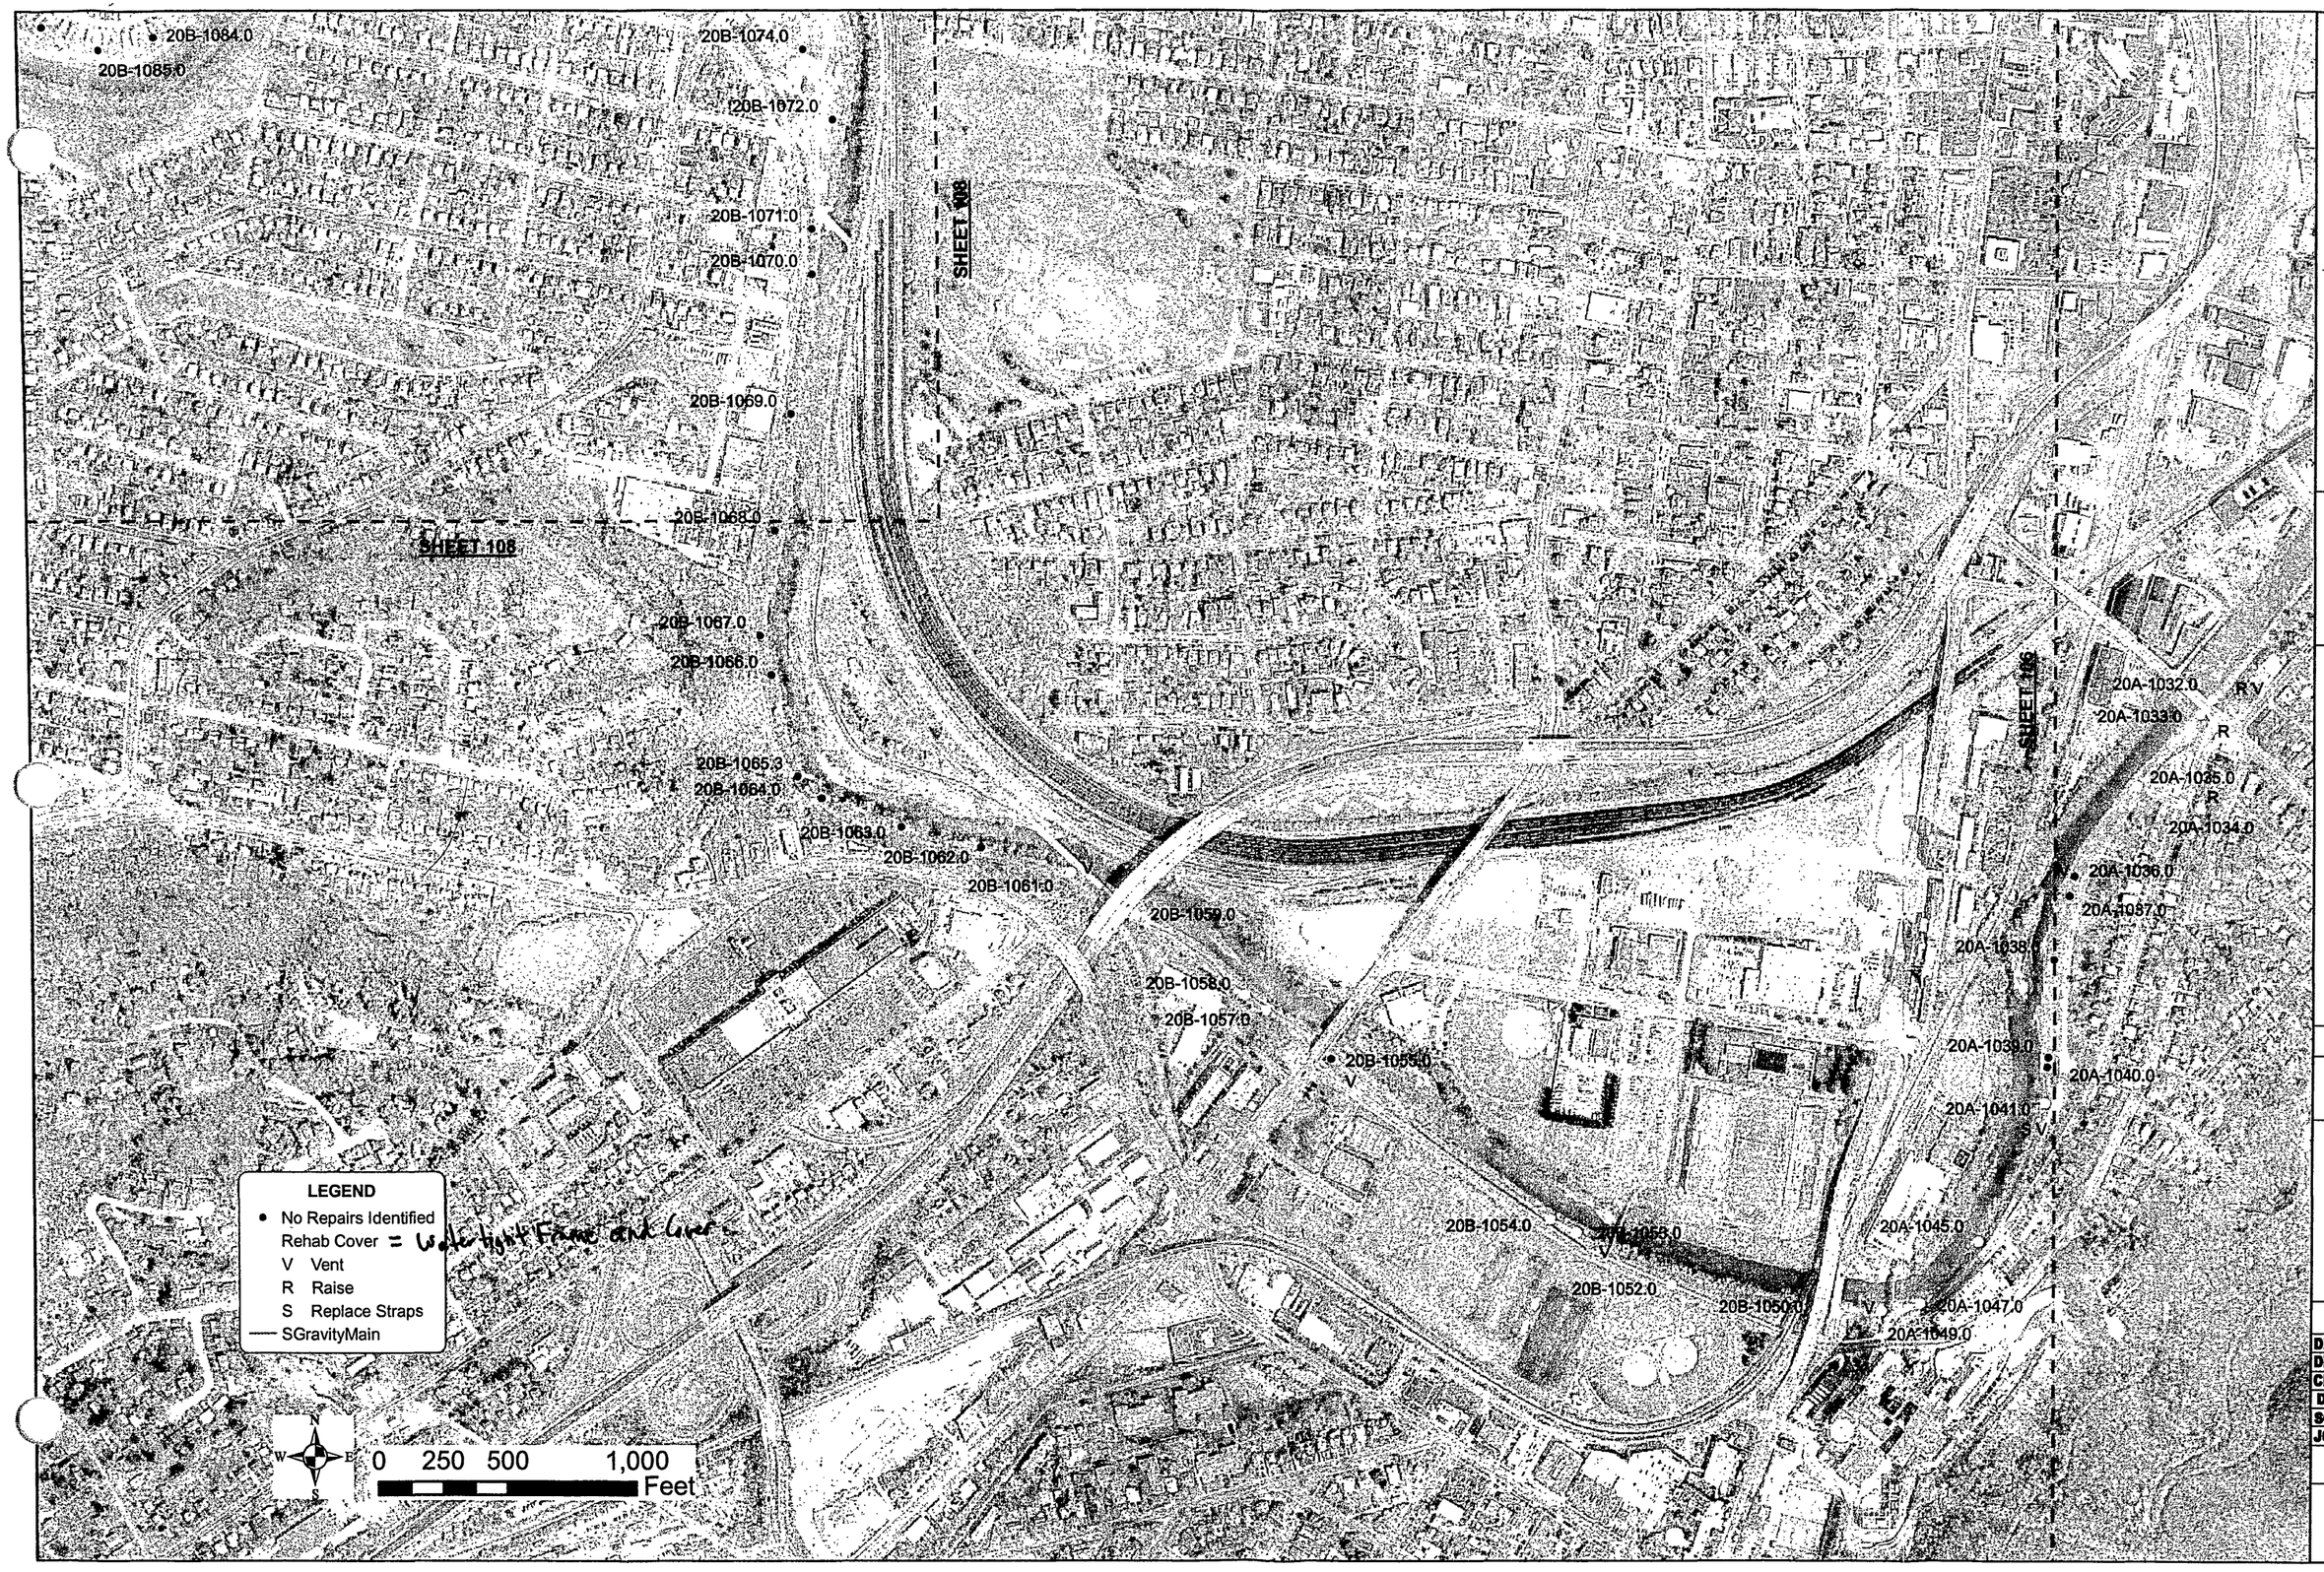

OLVER INCORPORATED
Consulting Engineers & Planners
1116 SOUTH MAIN ST.
BLACKSBURG, VIRGINIA 24060 540-552-5548

WESTERN VIRGINIA WATER AUTHORITY
MURRAY RUN AREA SEWER REHABILITATION

MANHOLE REPAIRS
RIVERVIEW RD TO WILEY DR

0	BID ISSUE	8/29/08 JSB

DESIGNED: JSB
DRAWN: CDH
CHECKED: DBH
DATE: AUG 2008
SCALE: AS SHOWN
JOB NO.: 12307.07