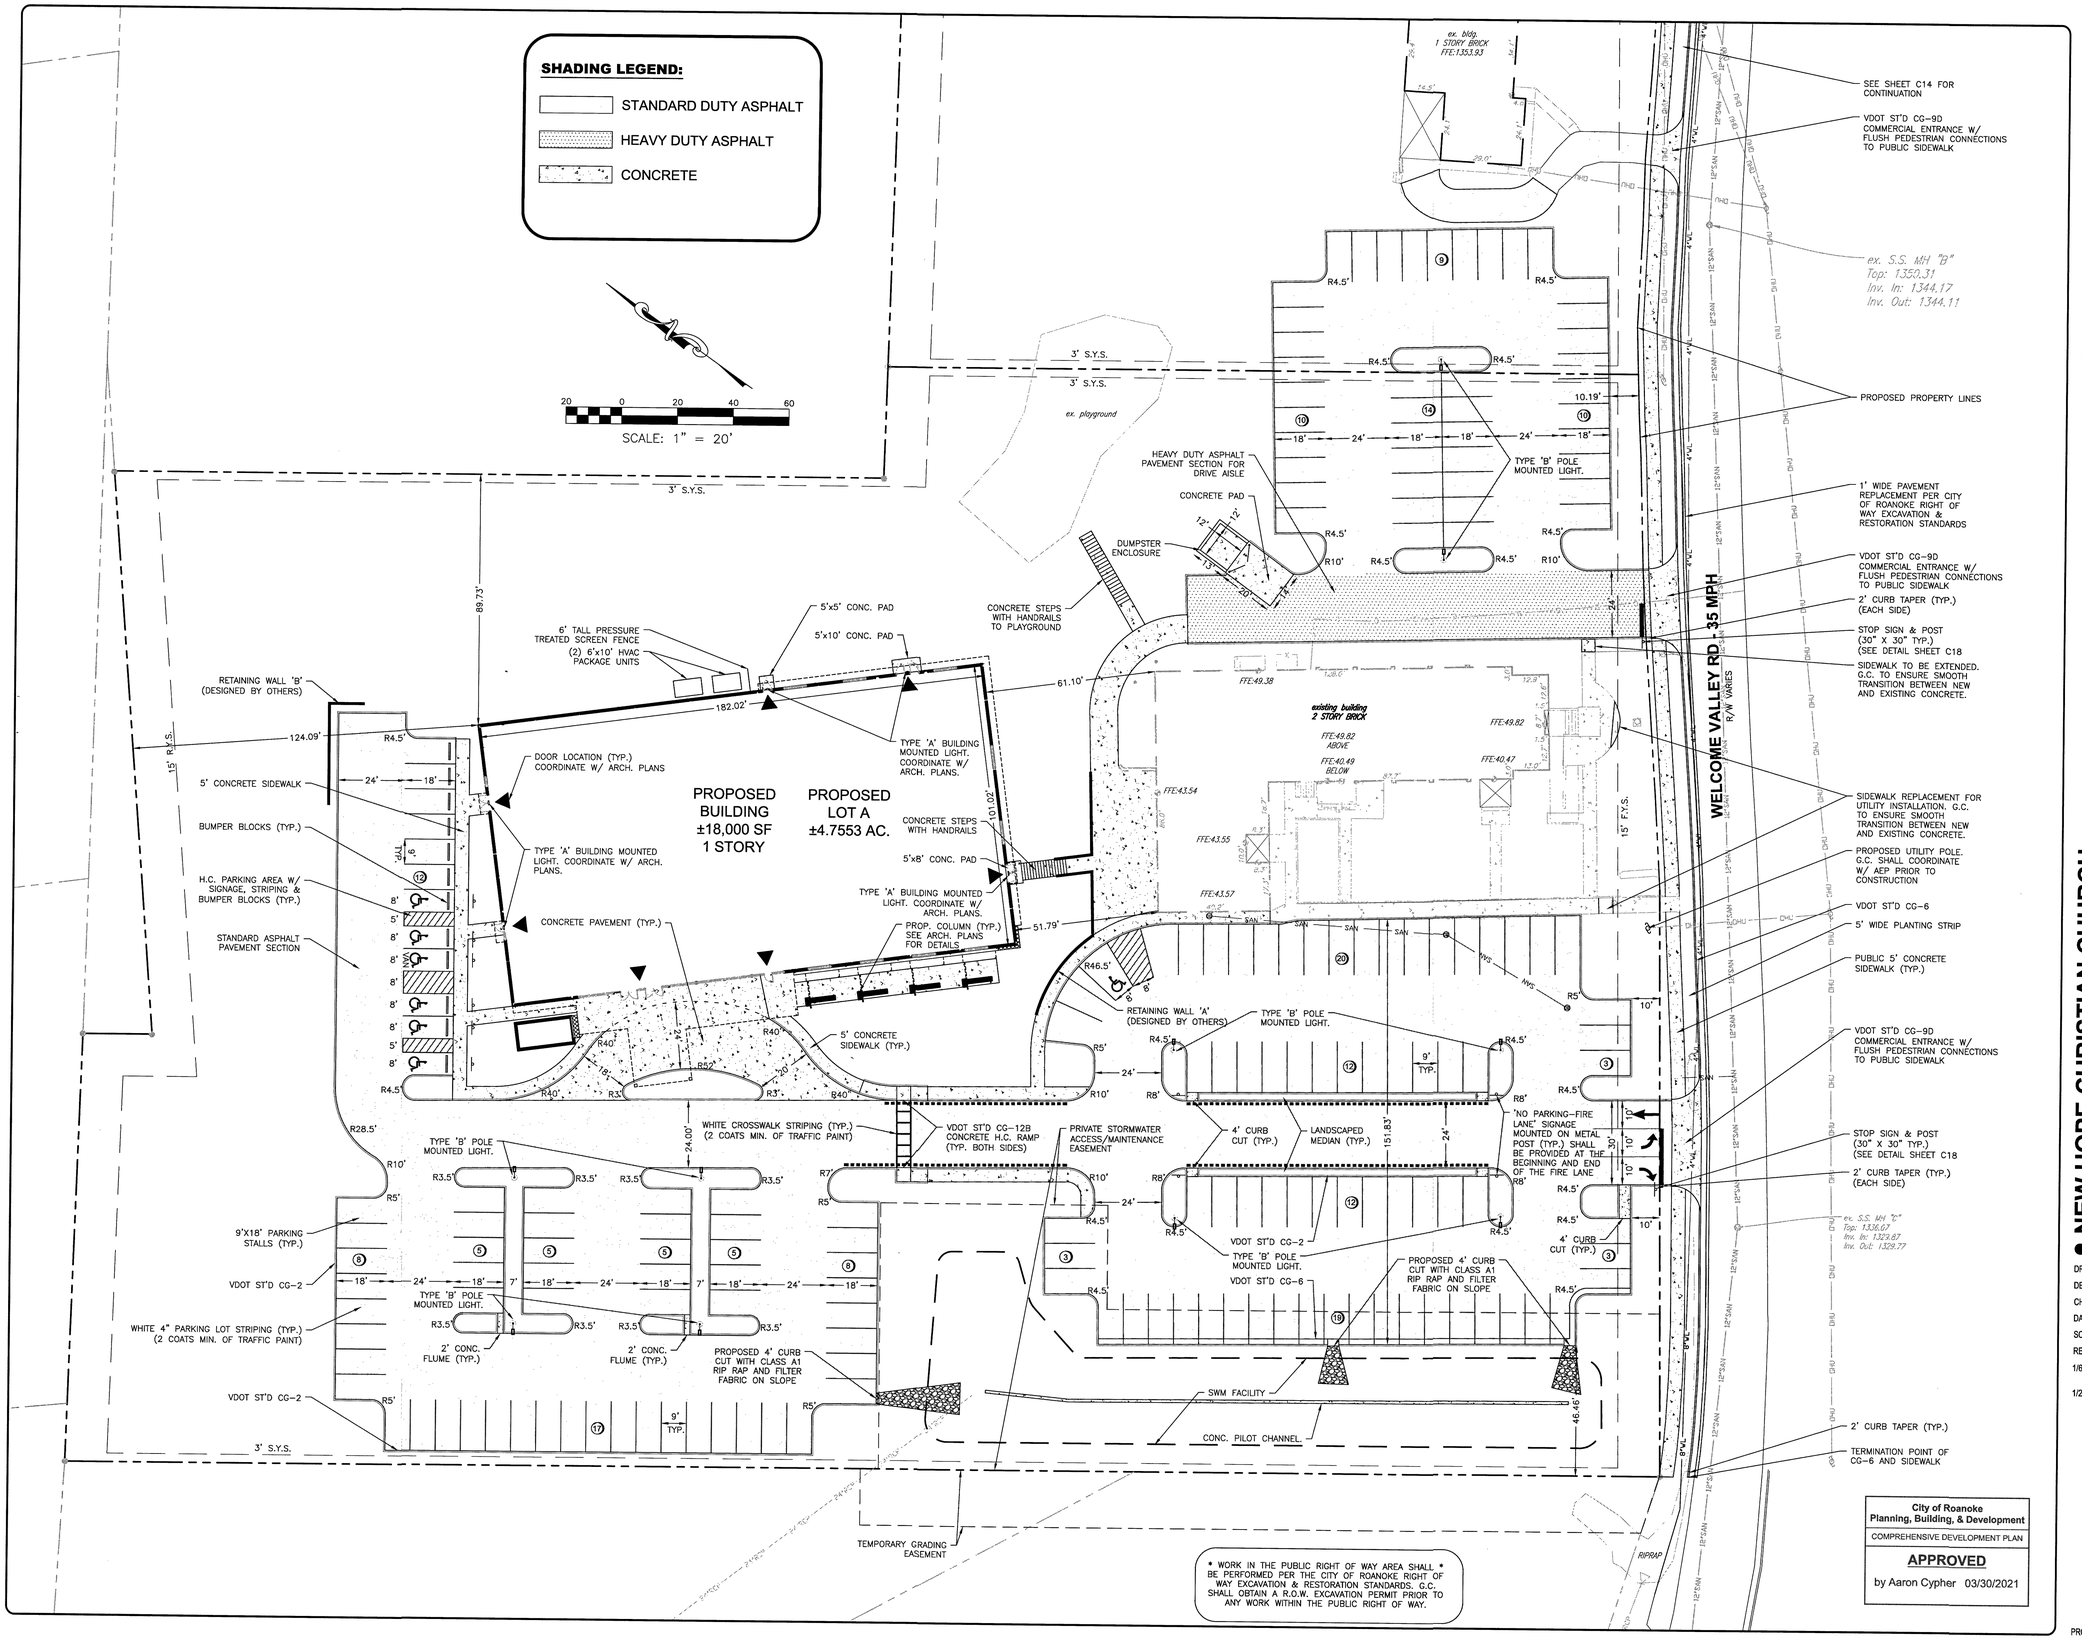

BALZER & ASSOCIATES
PLANNERS / ARCHITECTS
ENGINEERS / SURVEYORS
Roanoke / Richmond
New River Valley / Staunton
Harrisonburg / Lynchburg
www.balzer.cc
1208 Corporate Circle
Roanoke, VA 24018
540.772.9580

COMMONWEALTH OF VIRGINIA
CHRISTOPHER P. BURNS
Lic. No. 47338
1/29/2021
PROFESSIONAL ENGINEER

NEW HOPE CHRISTIAN CHURCH

4229 WELCOME VALLEY RD SE

LAYOUT PLAN

CITY OF ROANOKE, VIRGINIA

DRAWN BY	KAM
DESIGNED BY	BTC
CHECKED BY	BTC
DATE	11/17/2020
SCALE	1" = 20'
REVISIONS	
1/6/2021	
1/29/2021	

C5

PROJECT NO. 04200027.00