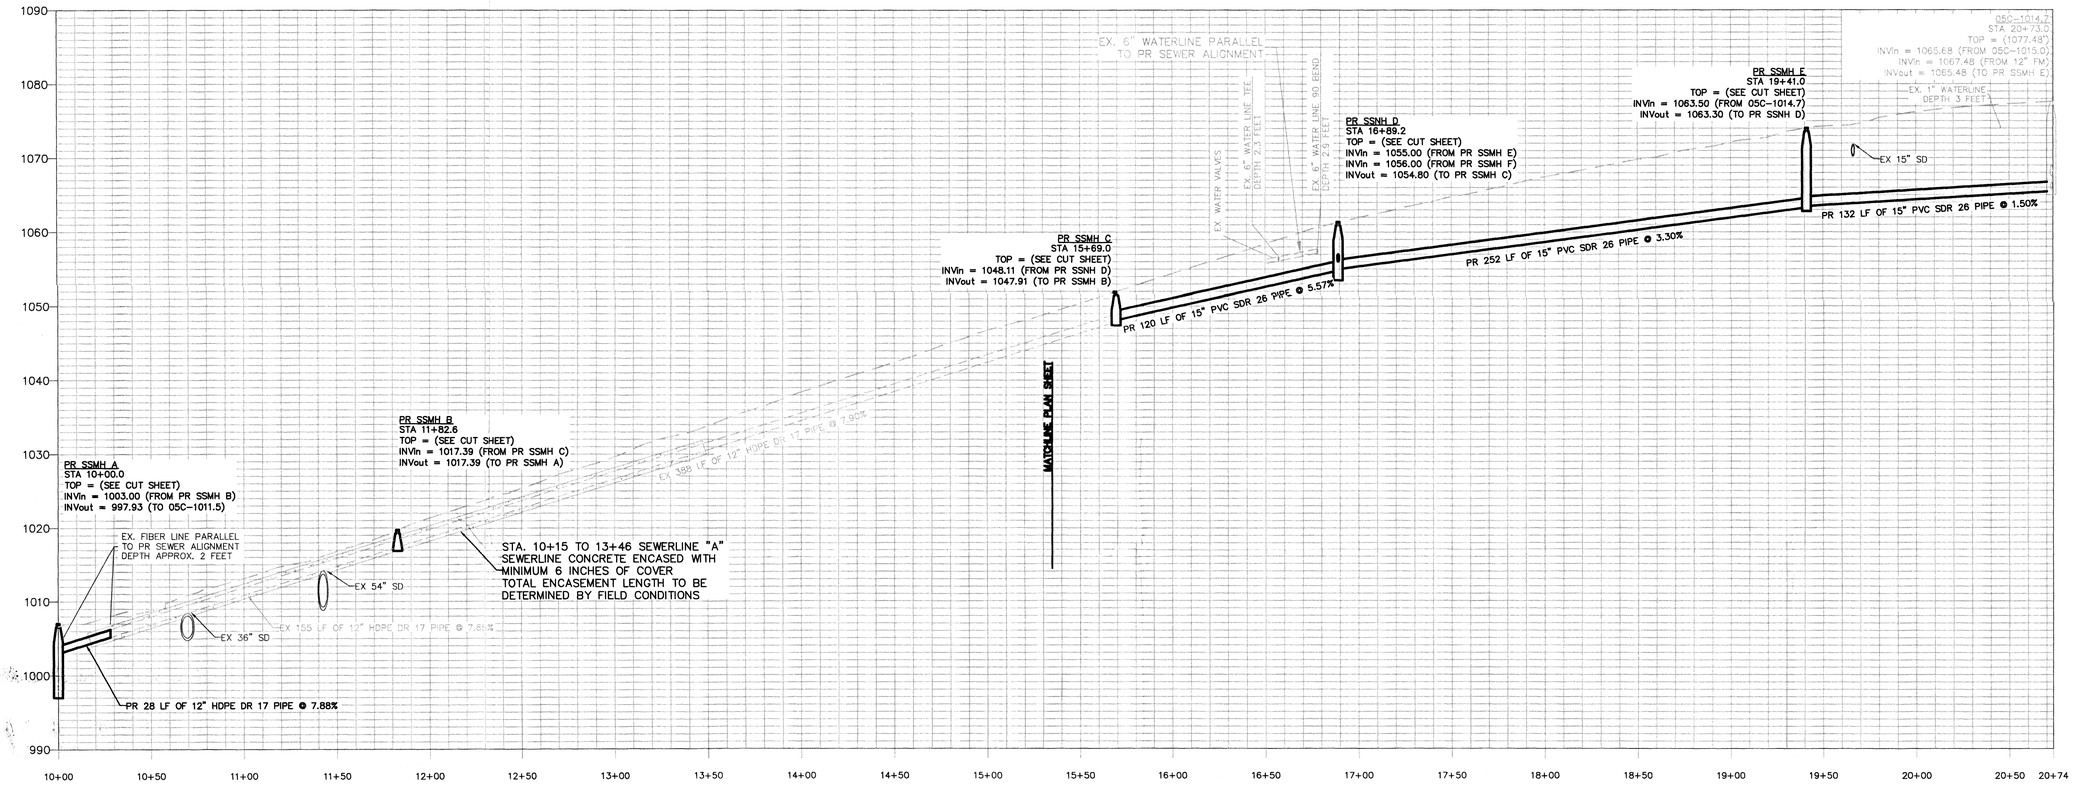

SEWERLINE "A"

SCALE
VERTICAL: 1"= 10'
HORIZONTAL: 1" = 40'

0 40' 80'

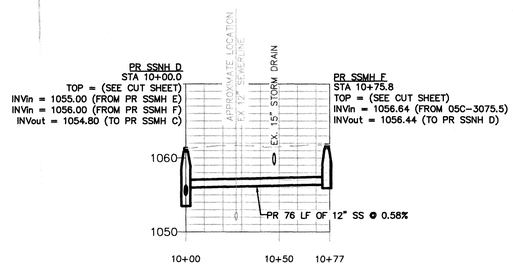

SEWERLINE "B"

SCALE
VERTICAL: 1"= 10'
HORIZONTAL: 1" = 40'

WESTERN VIRGINIA WATER AUTHORITY
ENGINEERING SERVICES
601 S JEFFERSON ST, SUITE 300
ROANOKE, VA 24011
540-853-5700

COMMONWEALTH OF VIRGINIA
Digitally signed by Michelle Caruthers
Date: 2024.07.22 14:49:15-04'00'
MICHELLE P. CARUTHERS
Lic. No. 0402036375
PROFESSIONAL ENGINEER

NIAGARA ROAD SEWER REALIGNMENT

PROFILE

Rev	Description	Date	By

Designed: WVWA
Drawn: NSS
Checked: AJC, MPC
Approved:
Date: JULY 2024
Project: SCIP-398

2
Sheet 2 of 2