Rev 12-1-70

PUB. ROAD DIV. NO.	STATE	FEDERAL AID ROUTE	FEDERAL AID PROJECT	STATE ROUTE	STATE PROJECT	SHEET NO.	TOTAL SHEETS
2	VA.		U-128-(11)	460	0460-128-103,R10 R/W 202 C-502	24-6	

DESIGN FEATURES RELATING TO CONSTRUCTION OR TO REGULATION AND CONTROL OF TRAFFIC MAY BE SUBJECT TO CHANGE AS DEEMED NECESSARY BY THE DEPARTMENT.

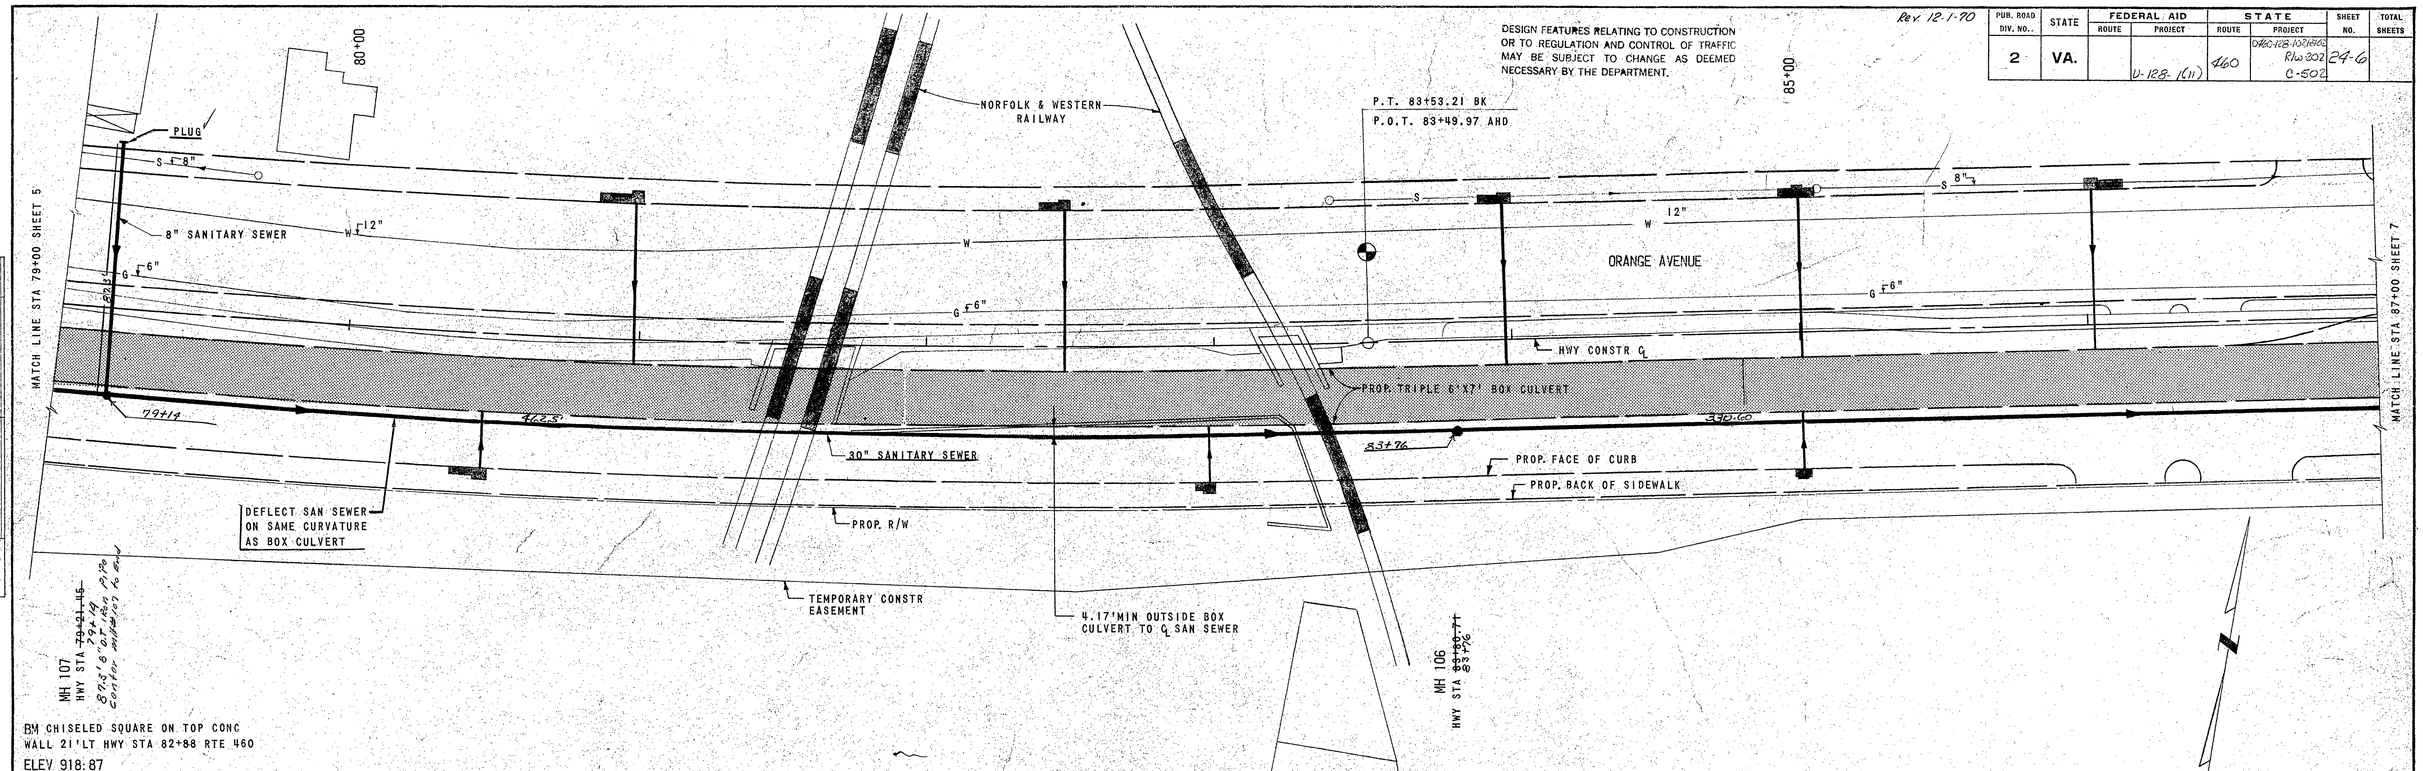

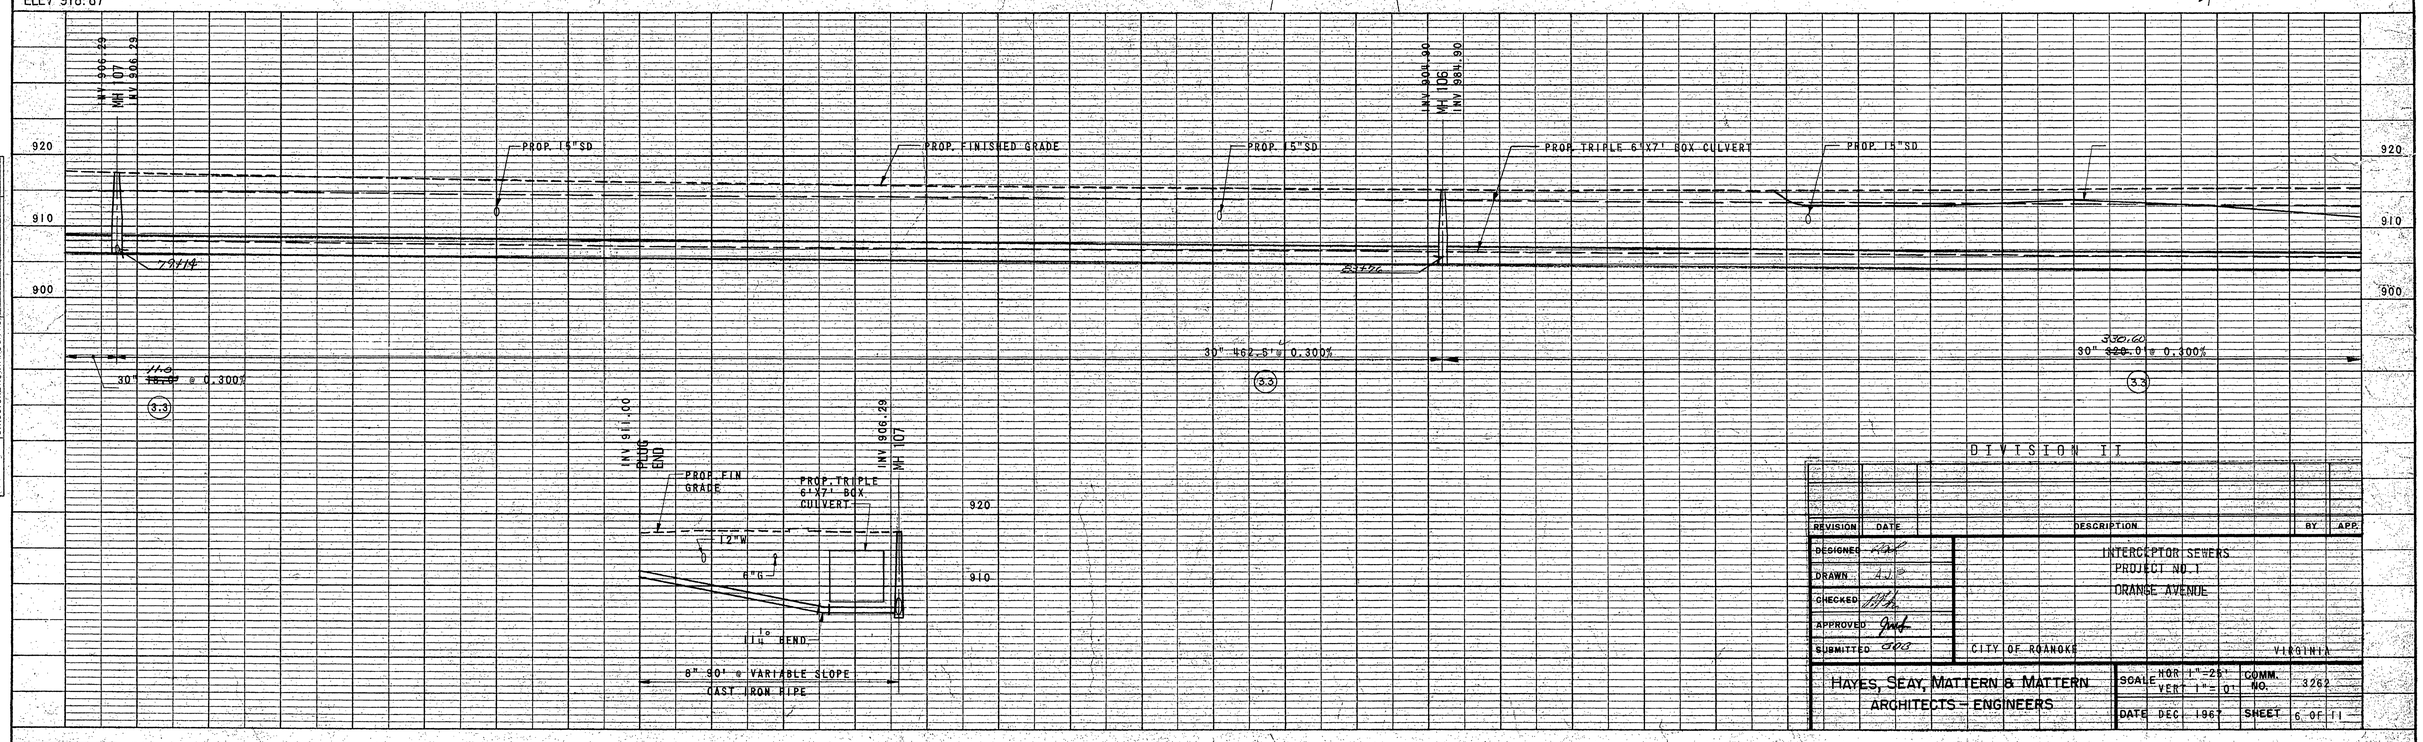

DIVISION II

REVISION	DATE	DESCRIPTION	BY	APP.

DESIGNED
DRAWN
CHECKED
APPROVED
SUBMITTED

INTERCEPTOR SEWERS
PROJECT NO. 1
ORANGE AVENUE

CITY OF ROANOKE VIRGINIA

HAYES, SEAY, MATTERN & MATTERN
ARCHITECTS – ENGINEERS

SCALE HOR 1" = 20' VERT 1" = 10' COMM. NO. 3262
DATE DEC. 1967 SHEET 6 OF 11

PLAN: SURVEYED, PLOTTED, ALIGNMENT CHECKED, RT. OF WAY CHECKED, NOTE BOOK, NO., BY, DATE

PROFILE: SURVEYED, PLOTTED, GRADES CHECKED, R/W CHECKED, STRUCTURE HGT. CHK'D, NOTE BOOK, NO., BY, DATE

PLATE 1 - PLAN - PROFILE O.P.R.&R.E. STANDARD
KEUFFEL & ESSER CO., NEW YORK.
K&E CO., N.Y. 46907
CHERRY BLOSSOM CO. RICHMOND, VA. 1001-1M

53 - 8 - 2