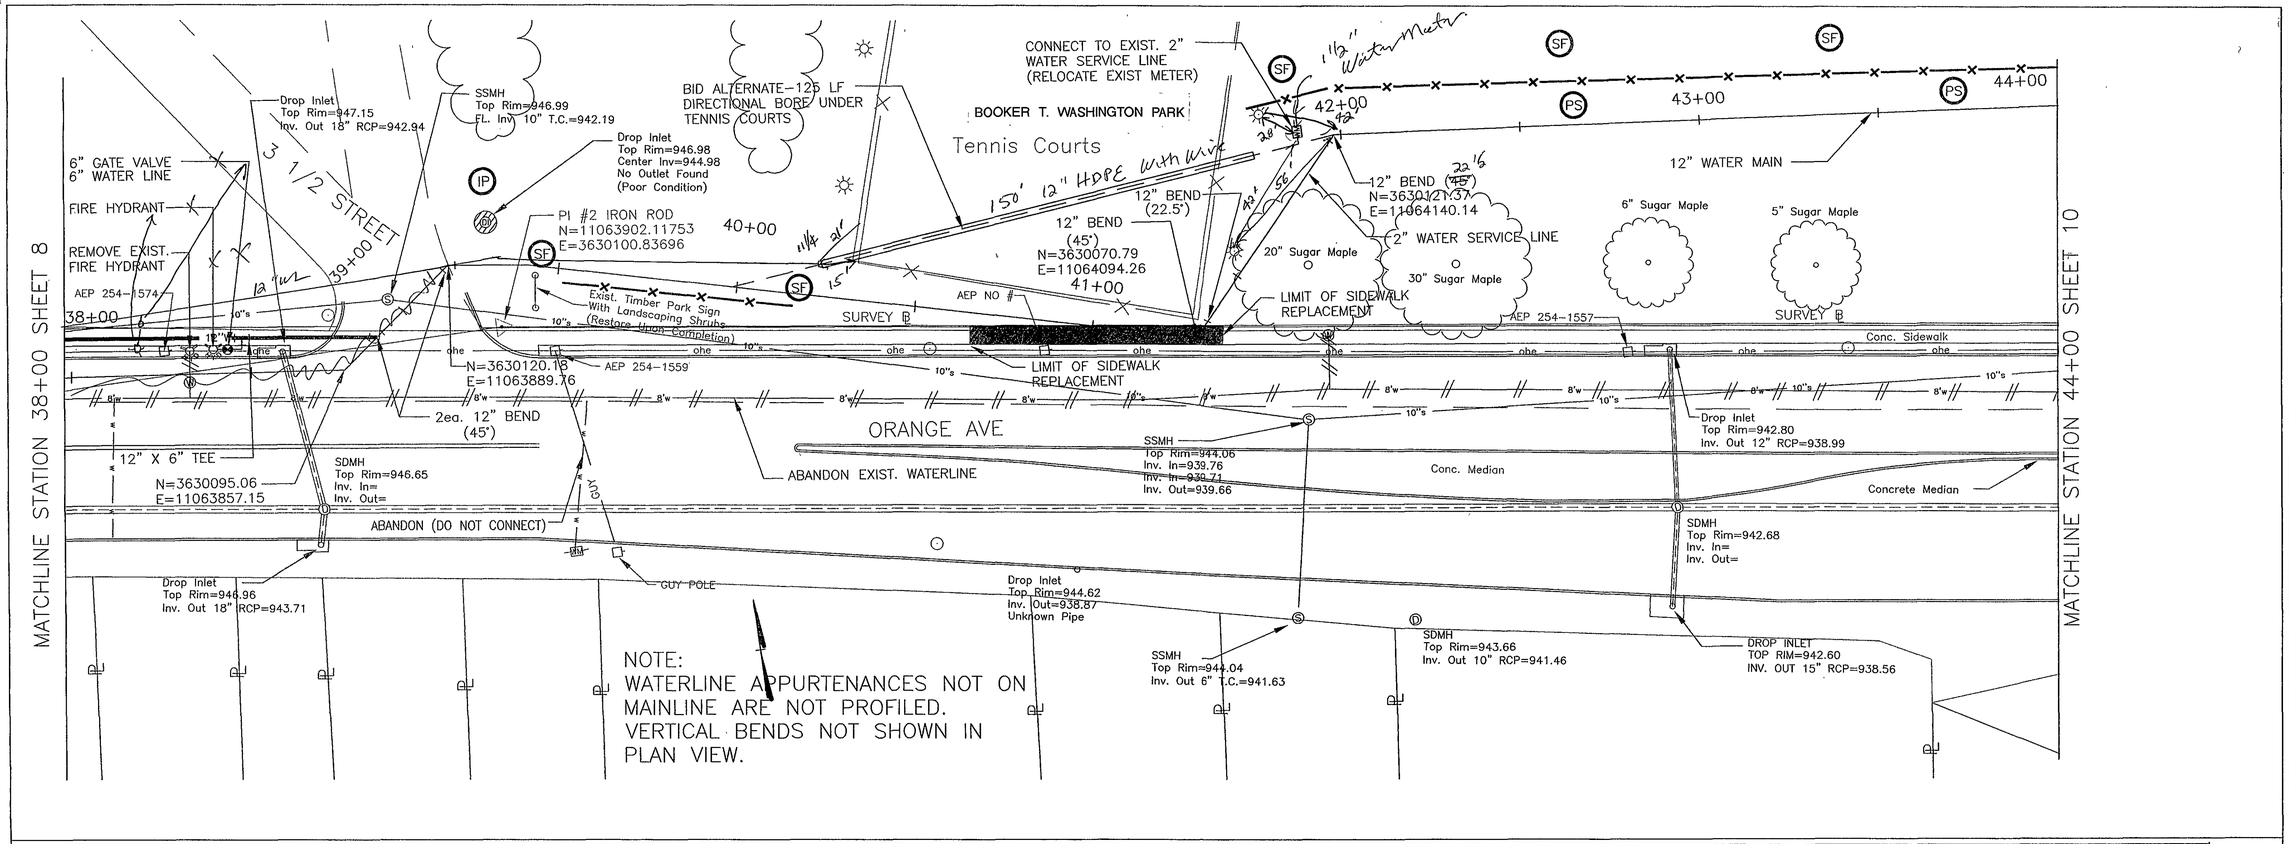

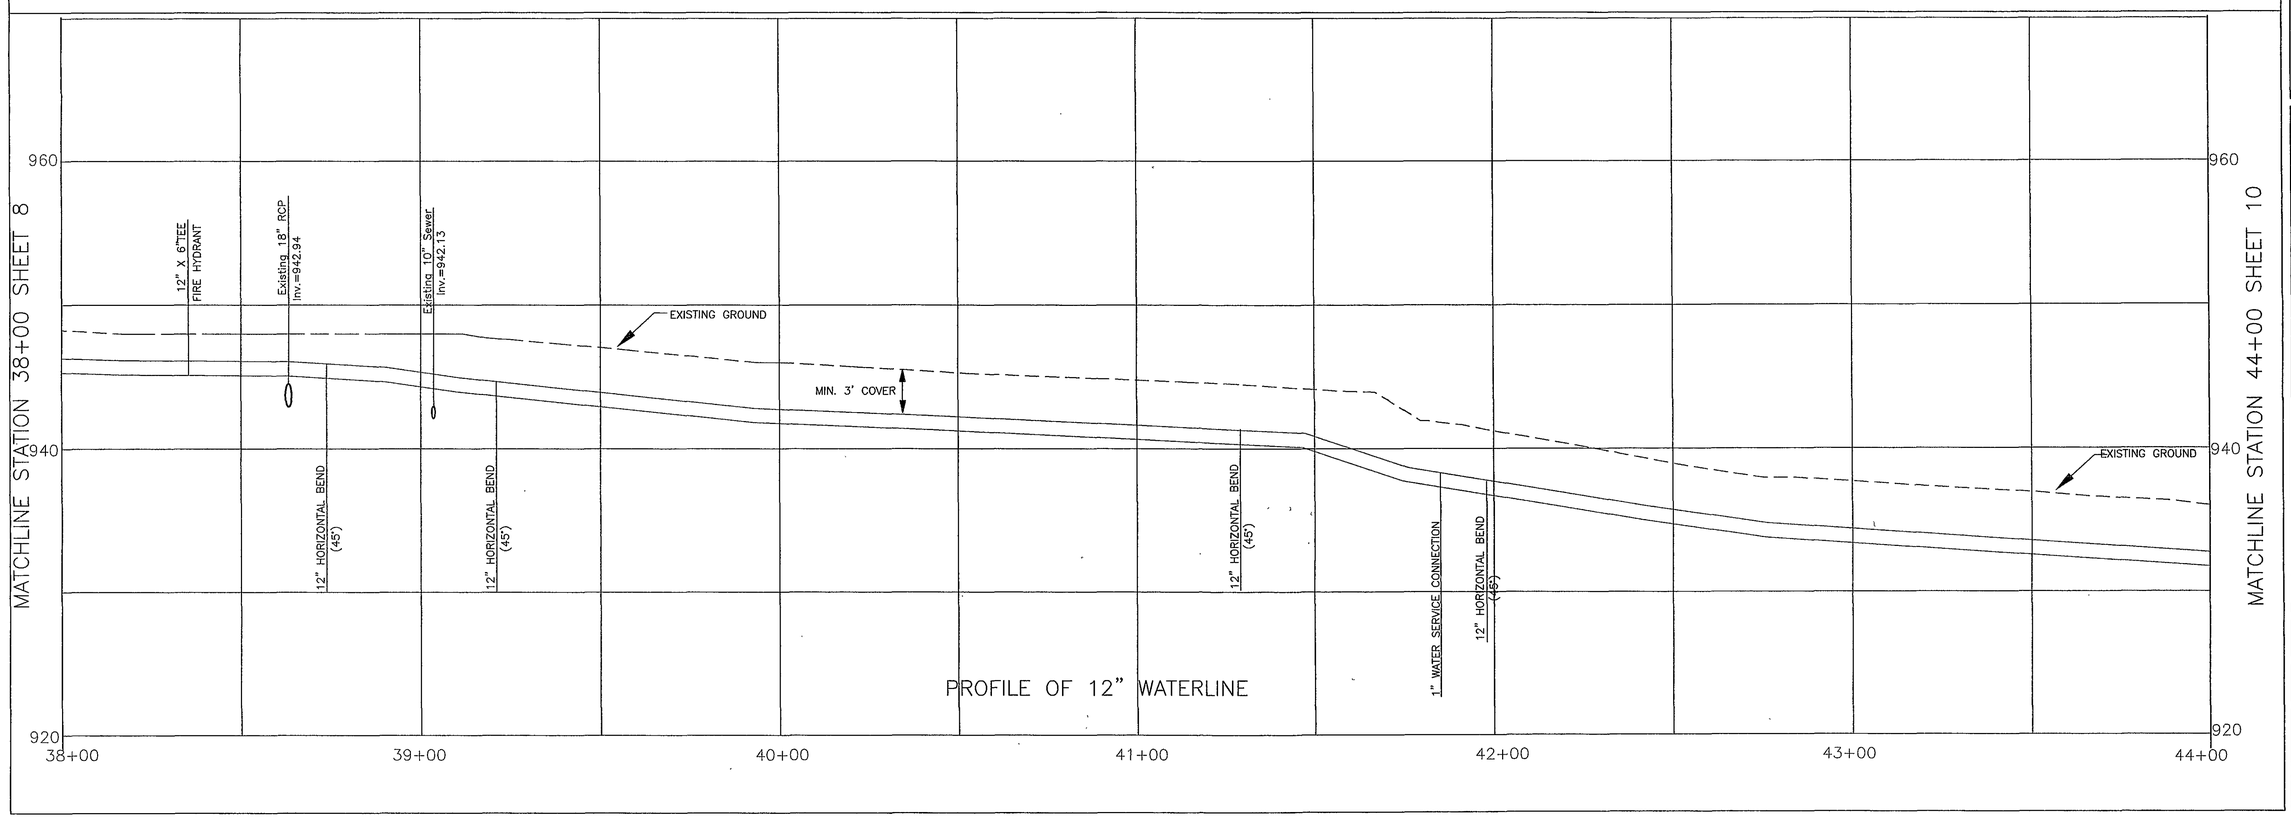

COMMONWEALTH OF VIRGINIA
BRADLEY C. CRAIG
No. 023879
PROFESSIONAL ENGINEER

Revisions	Date

Issue Date: 4/6/04
Drawn By: DBL
Designed By: BCC
Checked By: SWH
Date: 4/6/04

Mattern & Craig
CONSULTING ENGINEERS • SURVEYORS
701 FIRST STREET, S.W.
ROANOKE, VIRGINIA 24016
(540) 345-9342
FAX (540) 345-7691

ORANGE AVE. WATER LINE PROJECT
PLAN AND PROFILE
12" WATERLINE
ROANOKE, VIRGINIA

Vertical Scale: 1"= 5'
Horizontal Scale: 1"= 20'
Commission Number: 2120A
Sheet No.: 9