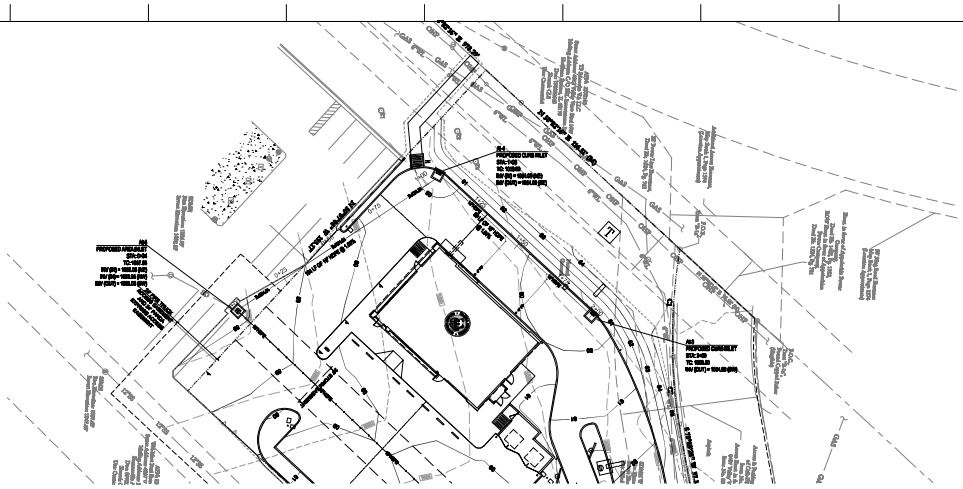

PLAN VIEW
SCALE 1"=20'

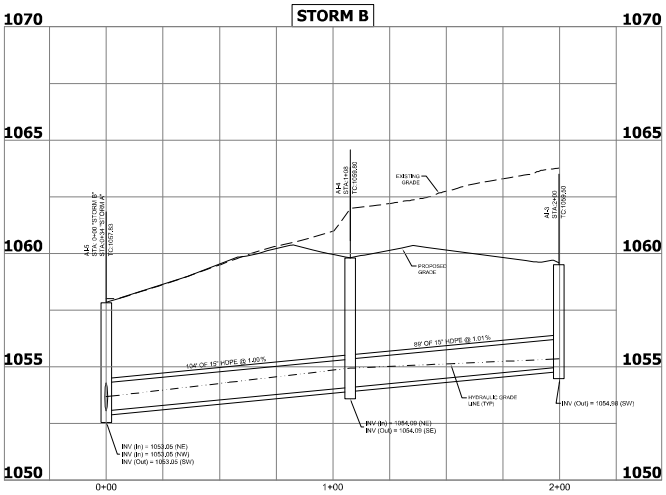

PROFILE VIEW
SCALE: VERT. 1"=2' HORIZ. 1"=20'

City of Roanoke
Planning, Building, & Development
COMPREHENSIVE DEVELOPMENT PLAN
APPROVED
by Aaron Cypher 08/29/2022

AS-BUILT CERTIFICATION

THE OWNER OR DEVELOPER SHALL FURNISH THE CITY OF ROANOKE'S PLANNING BUILDING AND DEVELOPMENT DEPARTMENT WITH A FIELD SURVEYED FINAL CORRECT SET OF AS-BUILT PLANS OF THE NEWLY CONSTRUCTED STORM DRAIN AND/OR STORMWATER MANAGEMENT FACILITIES SEALED BY A LICENSED PROFESSIONAL REGISTERED IN THE COMMONWEALTH OF VIRGINIA PRIOR TO FINAL ACCEPTANCE AND ISSUANCE OF A CERTIFICATE OF OCCUPANCY BY THE CITY. AS-BUILT PLANS SHALL BE PROVIDED IN THE STATE PLANE VIRGINIA SOUTH COORDINATE SYSTEM, NAD 1983, FIPS 4502 FEET, US SURVEY FEET, DATUM NA 83, IN THE FORM OF A DIGITAL AUTOCAD FILE.

PROFILE SCALE
0 10 20 30 40
HORIZONTAL GRAPHIC SCALE: 1" = 20'
VERTICAL GRAPHIC SCALE: 1" = 2'

FLOOD ZONE
ACCORDING TO THE FLOOD INSURANCE RATE MAP #51161C0162D, DATED SEPT. 28, 2007, THIS PROPERTY IS LOCATED IN FLOOD ZONE "X", AREAS OF 0.2% ANNUAL CHANCE FLOOD, AREAS OF 1% ANNUAL CHANCE FLOOD WITH AVERAGE DEPTHS OF LESS THAN 1 FOOT OR WITH DRAINAGE AREAS LESS THAN 1 SQUARE MILE, AND AREAS PROTECTED BY LEVEES FROM 1% ANNUAL CHANCE FLOOD.

va811.com Dig With Care

PANDA EXPRESS CHINESE KITCHEN

PANDA EXPRESS, INC.
1683 Walnut Grove Ave.
Rosemead, California
91770
Telephone: 626.799.9898
Facsimile: 626.372.9288

All ideas, designs, arrangement and plans indicated or represented by this drawing are the property of Panda Express Inc, and were created for use on this specific project. None of these ideas, designs, arrangements or plans may be used by or disclosed to any person, firm, or corporation without the written permission of Panda Express Inc.

REVISIONS:

ISSUE DATE:

1	INITIAL SUBMITTAL	10/25/2021
2	CITY COMMENTS	04/25/2022
3	CITY COMMENTS	08/16/2022

DRAWN BY: LEB

PANDA PROJECT #: S8-21-D7480
PANDA STORE #: D7480
ARCH PROJECT #: XXXXX-XXX

Ray B. Hoke Lic. No. 040396790
07/12/2022

Civil Engineering Services
Engineering, Land Planning, and Environmental
CES
7705 Spicer Farm Lane
Fairview, Tennessee
37062
Phone: (615) 533-0401
e-mail: ray@civilengineerincess.net

PANDA EXPRESS
TRUE WARM AND WELCOME
4807 VALLEY VIEW BLVD
ROANOKE, VIRGINIA 24012

STORM SEWER
PLAN & PROFILE
C05.3

TRUE WARM & WELCOME 2300 R2

XX-XX-XX