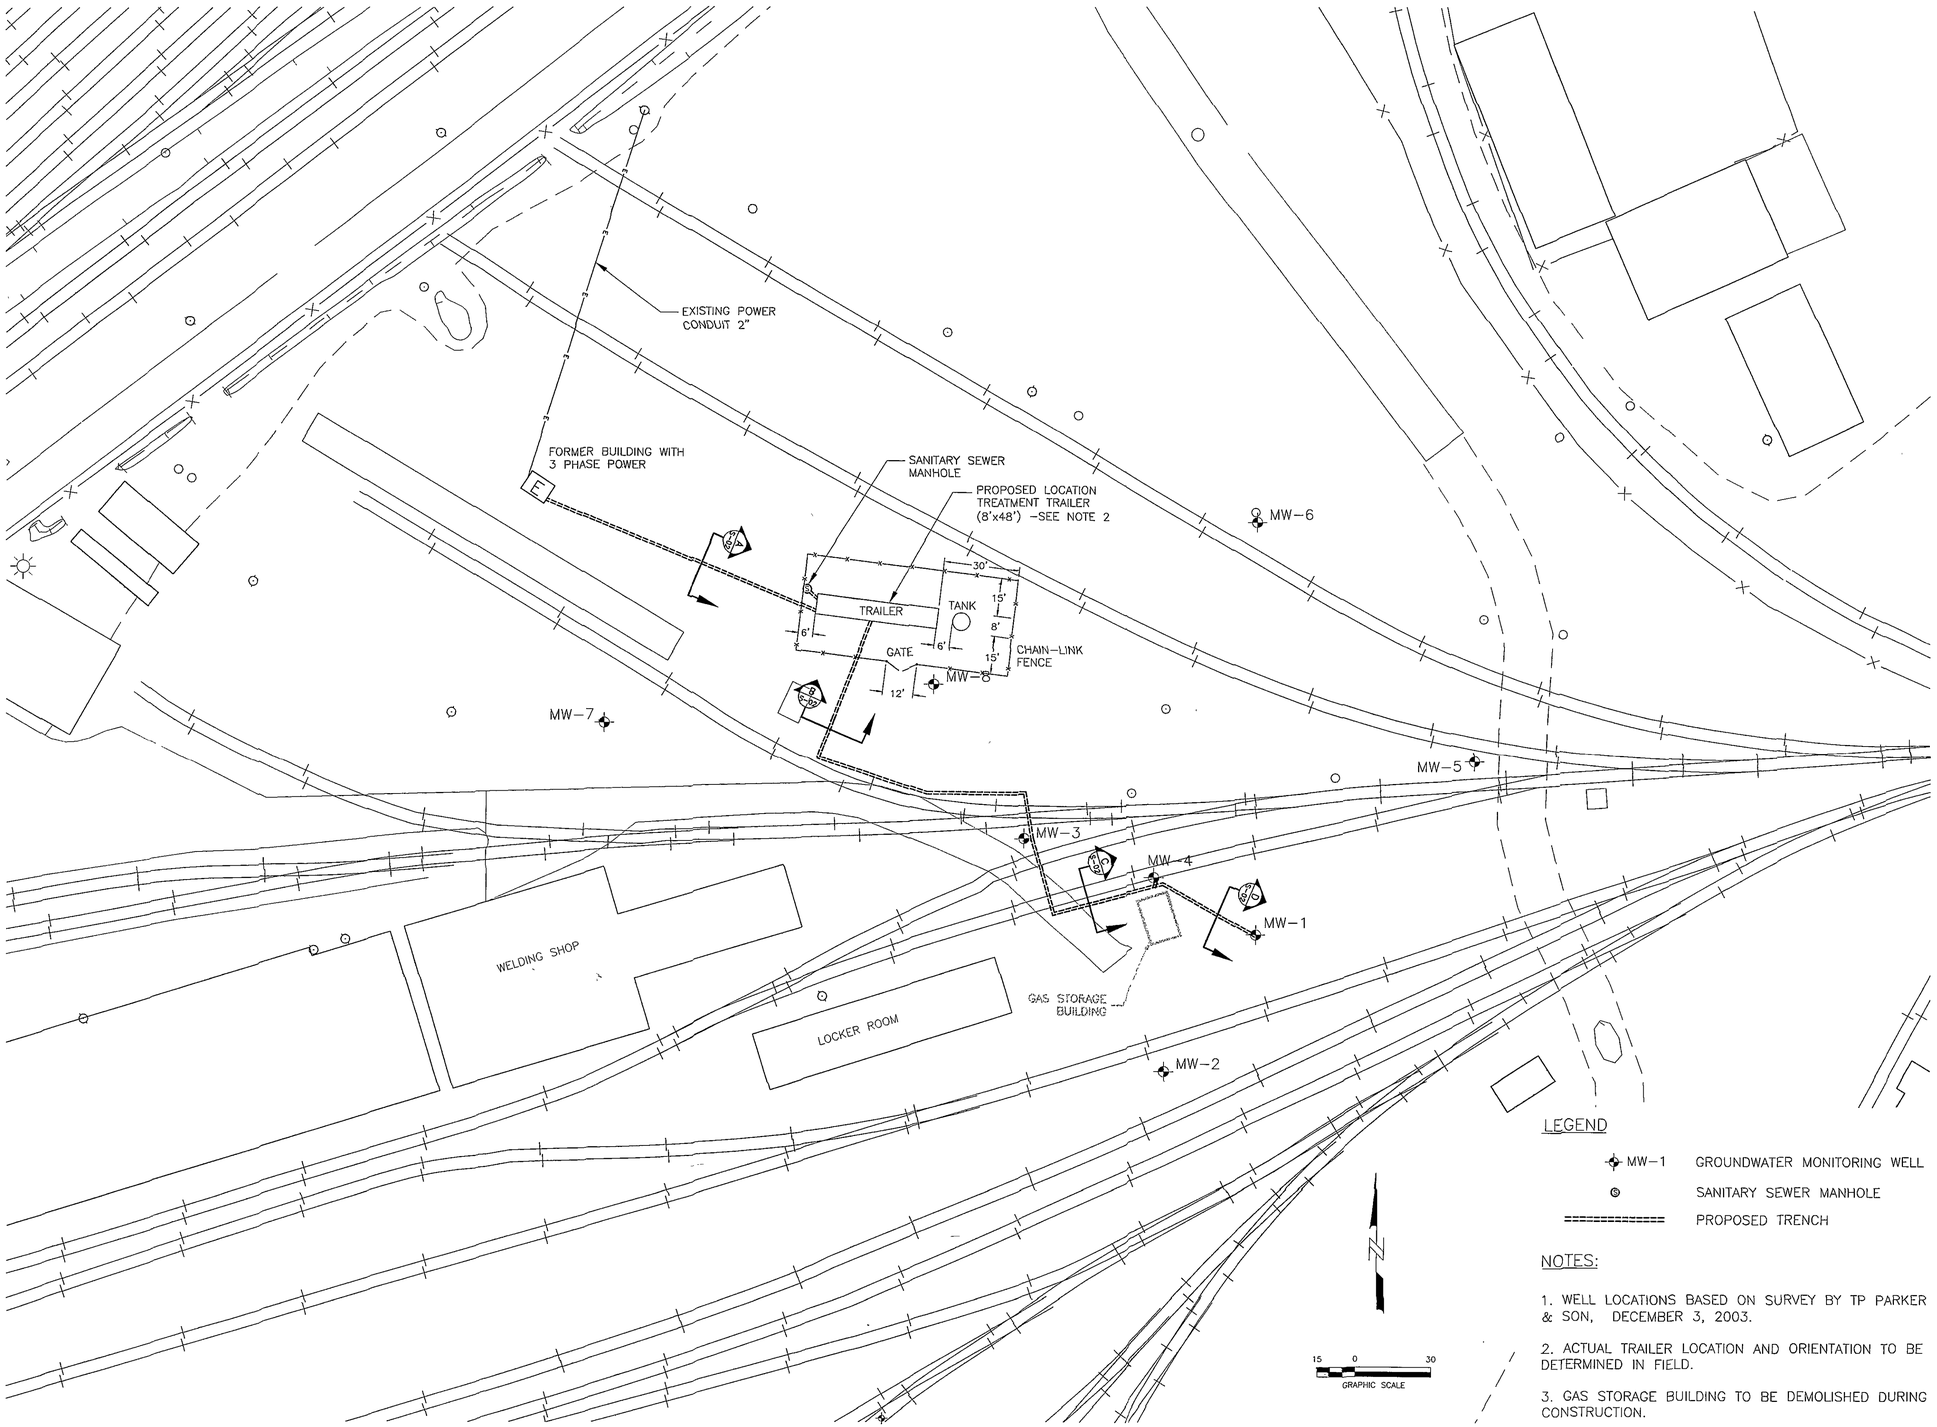

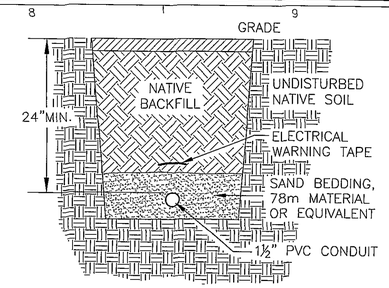

SECTION A

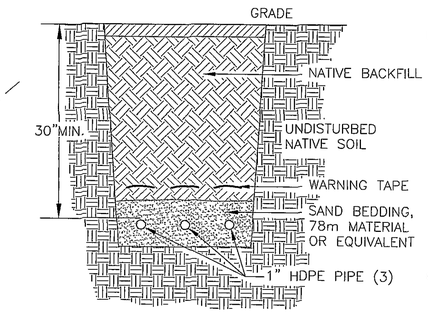

SECTION B

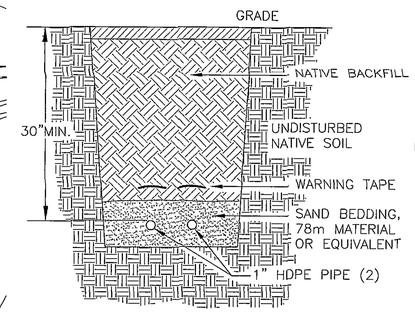

SECTION C

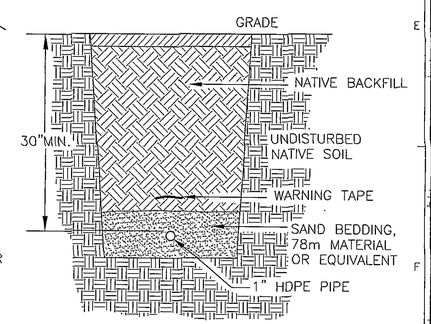

SECTION D

LEGEND

MW-1	GROUNDWATER MONITORING WELL
	SANITARY SEWER MANHOLE
==========	PROPOSED TRENCH

NOTES:

1. WELL LOCATIONS BASED ON SURVEY BY TP PARKER & SON, DECEMBER 3, 2003.
2. ACTUAL TRAILER LOCATION AND ORIENTATION TO BE DETERMINED IN FIELD.
3. GAS STORAGE BUILDING TO BE DEMOLISHED DURING CONSTRUCTION.

RETEC

NO	DRWN	DATE	REVISION	CHKD	DATE	APPVD	DATE
5							
4							
3							
2							
1							
0	RCW	7/19/04	ISSUED FOR BID				

NORFOLK SOUTHERN RAILWAY COMPANY
WEST END MATERIAL YARD
ROANOKE, VA (NSC30-16804-305)

CURRENT DATE 7/19/04

CIVIL LAYOUT
AND TRENCH SECTIONS

DRAWING NO. S-02 REVISION 0

File: F:\PROJECTS\Norfolk Southern\Roanoke VA\16804\CADD\16810\NSC30-16804-C-CIVL-01.dwg Layout: S-2 User: mcrem Plotted: Aug 17, 2004 - 12:17pm