NO.	SIGN	DESIGNATOR	SIZE
A	STOP	R1-1	MUTCD ST'D 30"x30"
B	SIGN TYPE "A" NO PARKING FIRE LANE	TYPE A	SEE DETAIL SHEET C501
C	SIGN TYPE "C" NO PARKING FIRE LANE	TYPE C	SEE DETAIL SHEET C501
D	SIGN TYPE "D" NO PARKING FIRE LANE	TYPE D	SEE DETAIL SHEET C501

NOTES THIS SHEET:

1. SEE SHEET CS001 FOR SITE WORK LEGEND.
2. SEE SHEET CS002 FOR LAYOUT COORDINATES.
3. ALL STANDARD SIGNAGE SHALL CONFORM TO MUTCD STANDARDS AND ALL NON-STANDARD SIGNAGE SHALL BE PROVIDED BY OTHERS.

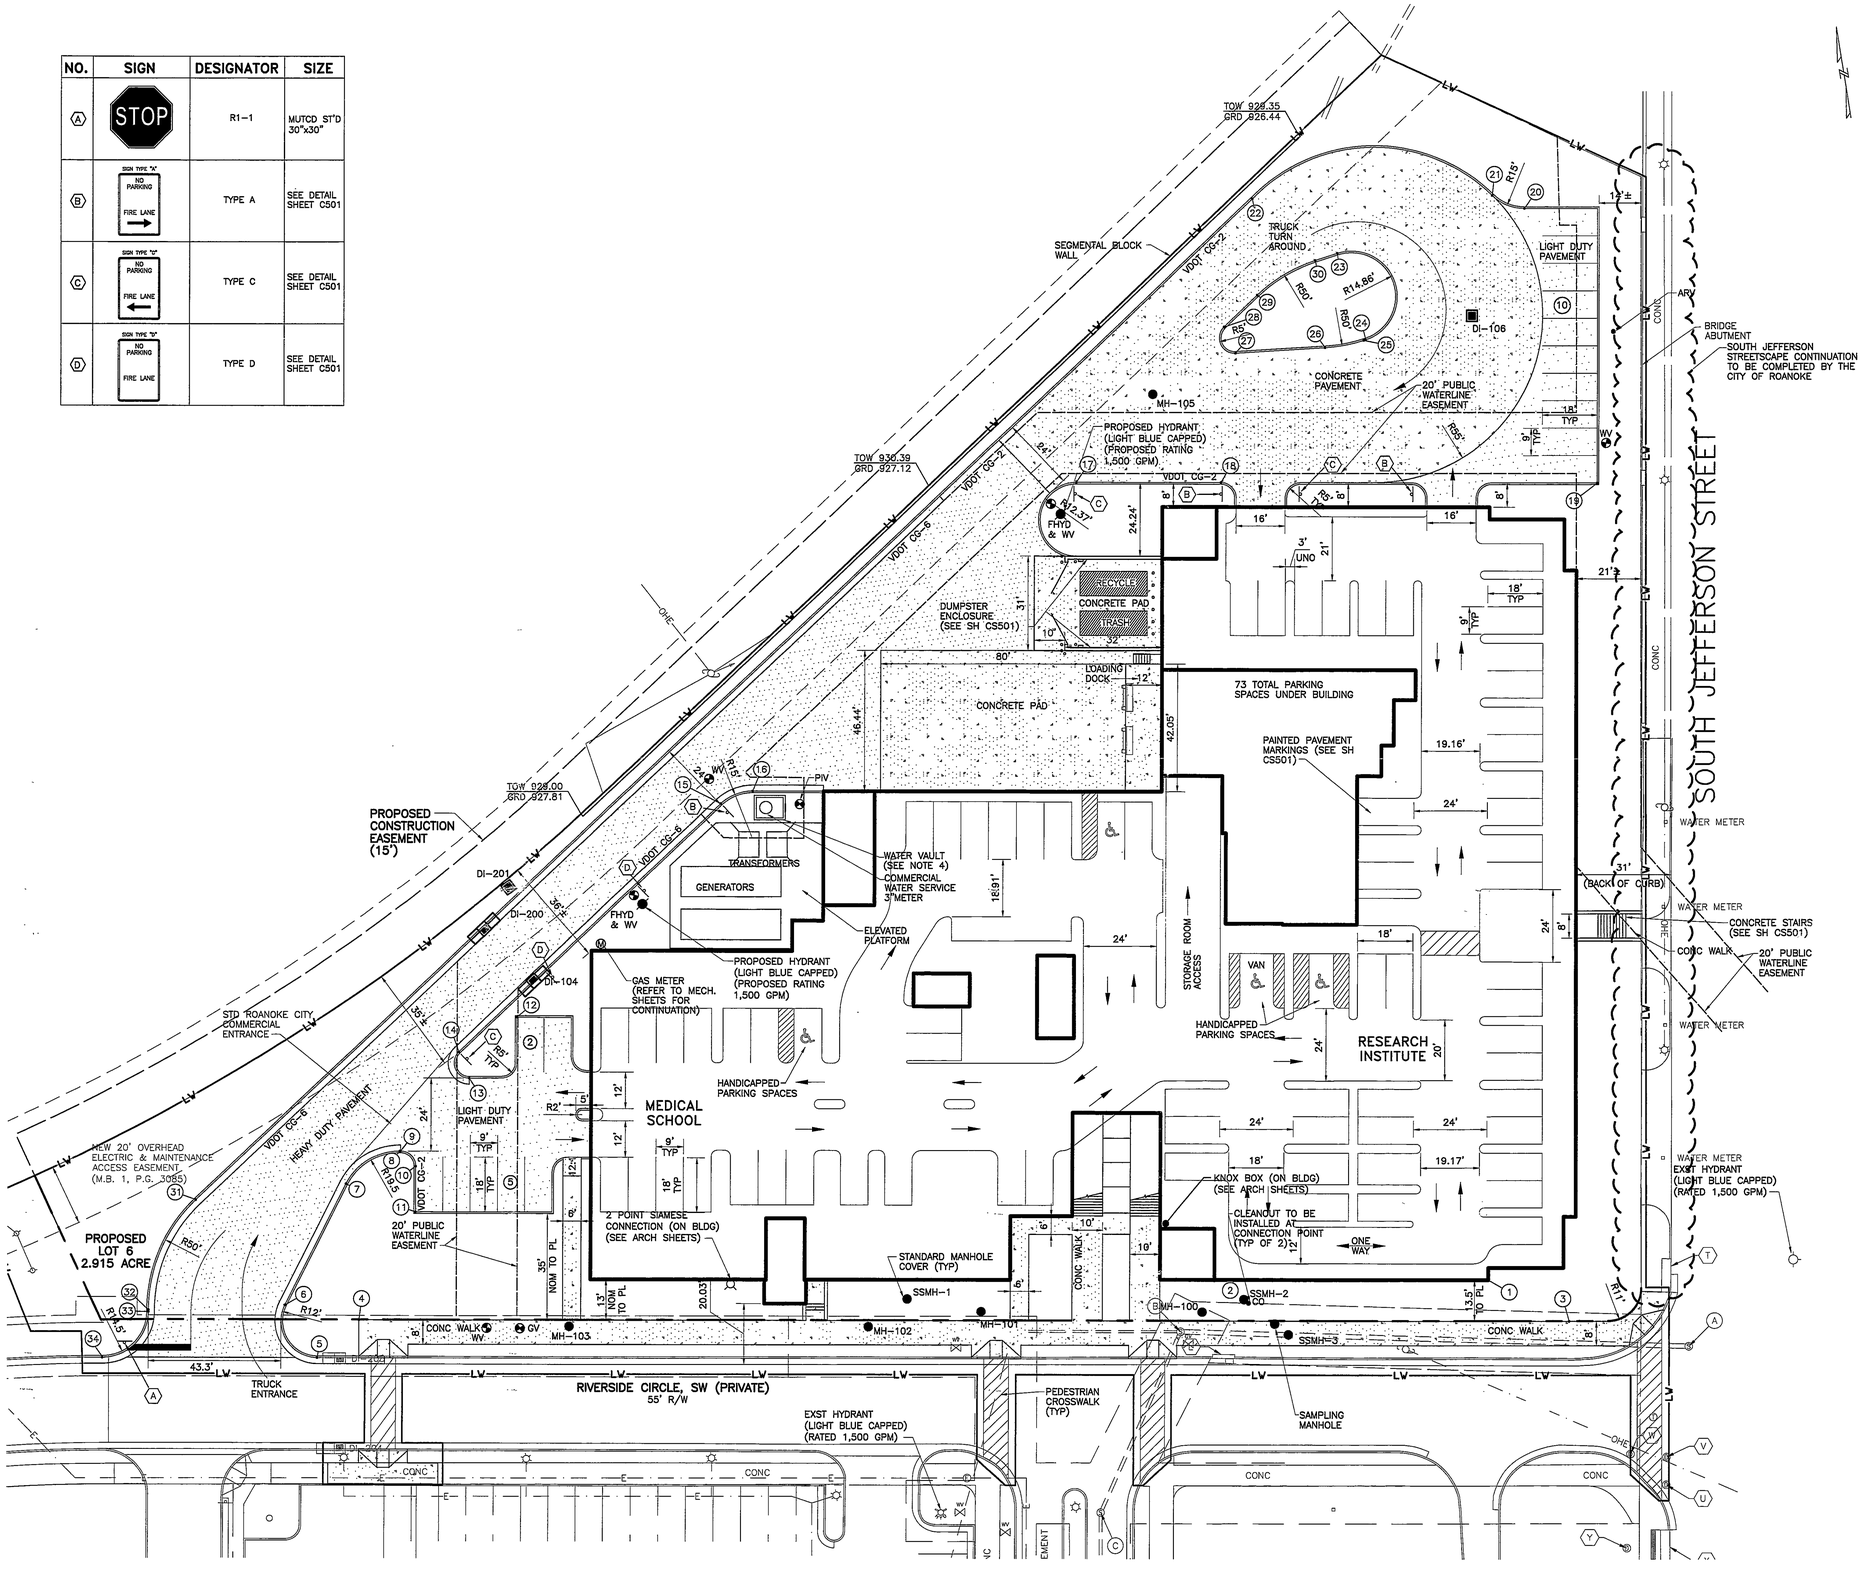

1"=20' 20' 10' 0 20' 40'

GRAPHIC SCALES

HSMM | AECOM

HAYES, SEAY, MATTERN & MATTERN, INC.
1315 FRANKLIN ROAD
ROANOKE, VA 24016
(540) 857-3100 www.hsmm.com

SEALS

COMMONWEALTH OF VIRGINIA
MARTY L. CROW
LIC. No. 36331
8/26/08
PROFESSIONAL ENGINEER

CONSULTANT

CONSULTANT

CARILION CLINIC

Virginia Tech

VIRGINIA TECH/CARILION SCHOOL OF MEDICINE AND RESEARCH INSTITUTE

ROANOKE, VIRGINIA

PROJECT CODE: 208-16759

REV	DATE	DESCRIPTION	APP

PROJECT NO: 40080		PROJECT PHASE:	
ISSUE DATE: AUGUST 26, 2008			
DESIGNED BY:	KSH	DRAWN BY:	MDR
CHECKED BY:	MLC	SUBMITTED BY: SCG	

CIVIL

SITE PLAN AND DIMENSIONAL LAYOUT

CS102

M:\PROJECTS\400000SERIES\40080\CADD\DWG\KM7CSN_0102.DWG 40080 09/02/2008 12:33:17 HURT, KEVIN
RF: km7c_exsp00,km7cgnxsp00,km7csnxsp00,km7cunxsp00,hh2cunxsp00,hh2csnxsp00,km7clnxsp00,km7c_nxbrdr IMG: NONE