LEGEND	
	STORM SEWER MANHOLE
	WATER MANHOLE
	FIRE HYDRANT
	UTILITY POLE
	LIGHT POLE
B.M.	BENCHMARK
FF	FINISHED FLOOR
INV	INVERT
	CLEANOUT
	EXISTING SS MANHOLE
	PROPOSED SS MANHOLE

THE EXISTING UNDERGROUND UTILITIES SHOWN HEREON ARE BASED UPON AVAILABLE INFORMATION. UTILITIES MAY EXIST WITHIN THE CONSTRUCTION AREA OF THESE PLANS THAT ARE NOT SHOWN. THE CONTRACTOR SHALL BE RESPONSIBLE FOR DETERMINING THE EXACT LOCATION AND DEPTH OF ALL UTILITIES BEFORE COMMENCING WORK, AND FOR ANY DAMAGES WHICH OCCUR BY HIS FAILURE TO LOCATE SUCH UTILITIES. IF DURING CONSTRUCTION OPERATIONS THE CONTRACTOR SHOULD ENCOUNTER UTILITIES OTHER THAN THOSE SHOWN ON THESE PLANS, HE SHALL IMMEDIATELY NOTIFY THE ENGINEER AND TAKE NECESSARY AND PROPER STEPS TO PROTECT THE FACILITY AND ASSURE CONTINUANCE OF SERVICE. CALL MISS UTILITIES AT 1-800-552-7001 (TOLL FREE) 48 HOURS BEFORE DIGGING.

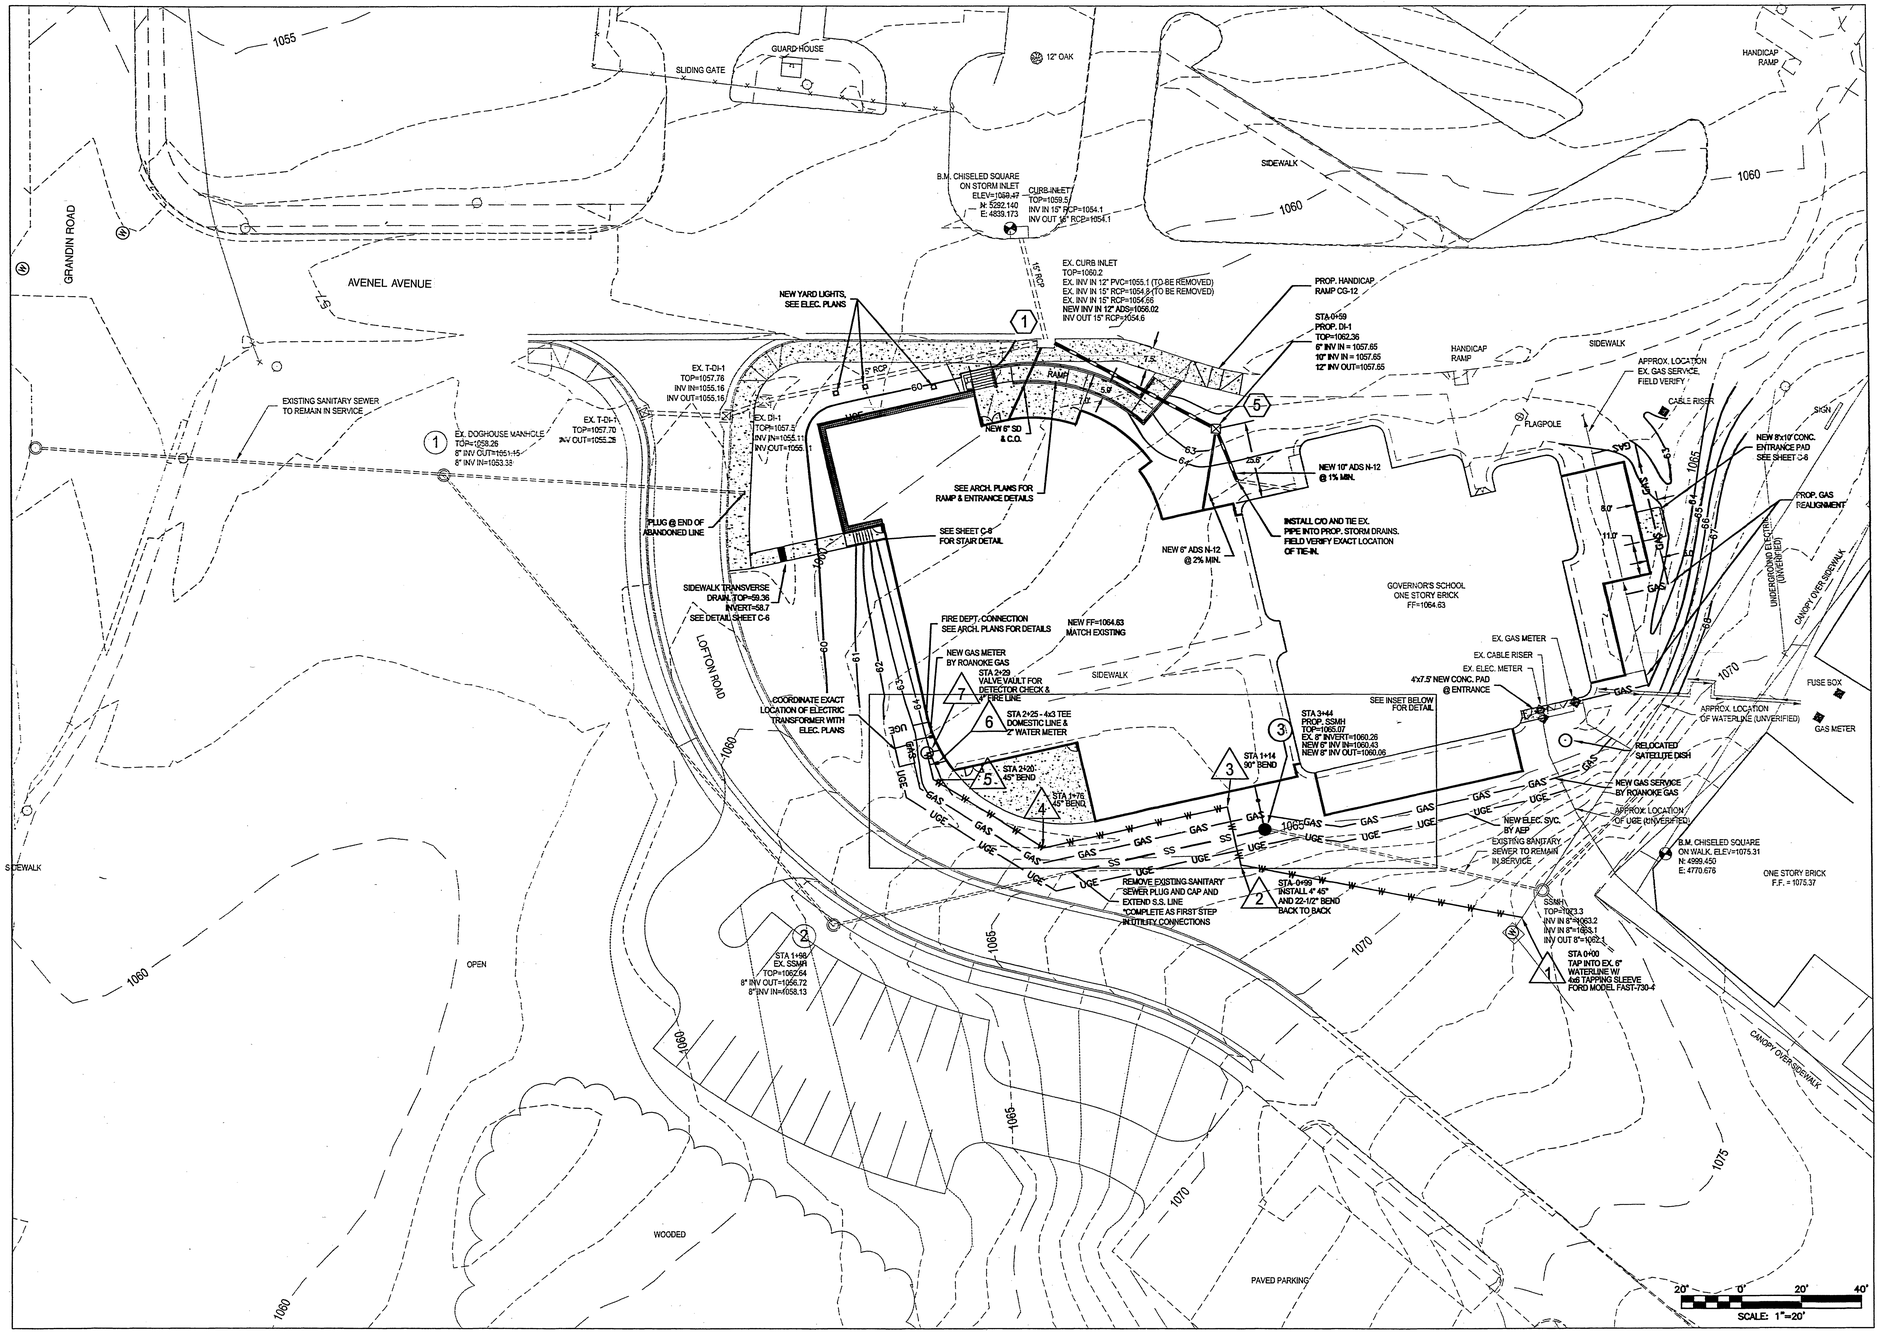

BOLD TEXT INDICATES WORK IN THIS CONTRACT

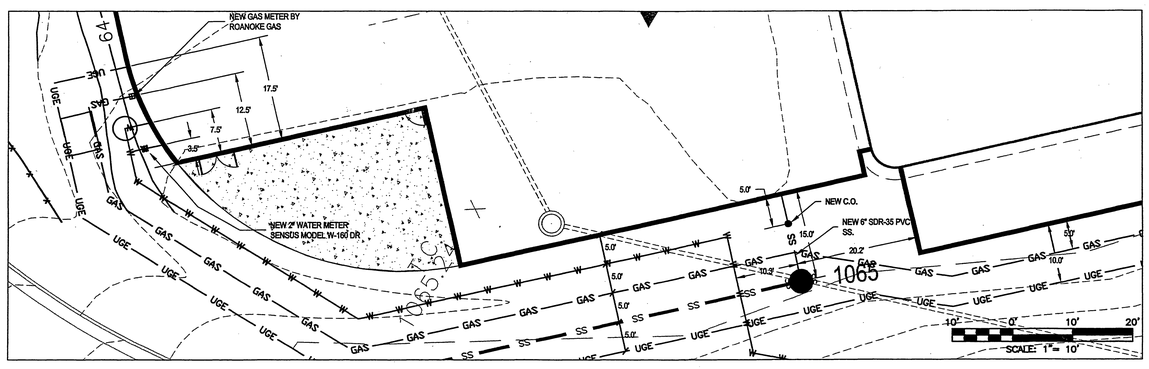

MENU

CADD VERSION	R14
PLOT SCALE	1:1
PLOT DATE	05/11/99
COMM NO.	97C37
DRAWING NO.	GOVERNOR.DWG

ENGINEERING CONCEPTS INC.

WILLIAM P. JOHNSON, II
No. 029328
7-1-99
PROFESSIONAL ENGINEER

PROJECT TITLE
ADDITIONS & RENOVATIONS ROANOKE VALLEY GOVERNOR'S SCHOOL
SCHOOL PLANT #124-34.1B

Architecture
Engineering
Planning
Interiors

SFCS

Sherertz Franklin Crawford Shaffner Inc.
305 S. Jefferson St., Roanoke, VA 24011
Phone 540 344-6664
FAX 540 343-6925
eMail sfcs.com

PROJECT DESIGNER	:
PROJECT ARCHITECT	:
PROJECT ENGINEER	: RHM
DRAWN BY	: RHM/SCG
CHECKED BY	: JDE/WPJ
APPROVED BY	: WPJ

NO.	REVISION DESCRIPTION	DATE

DRAWING TITLE
UTILITY AND DIMENSIONAL PLAN

COMM. NO.	DATE
97304.00	JUNE 28, 1999
DRAWING	SHEET
C-3	3 OF 44