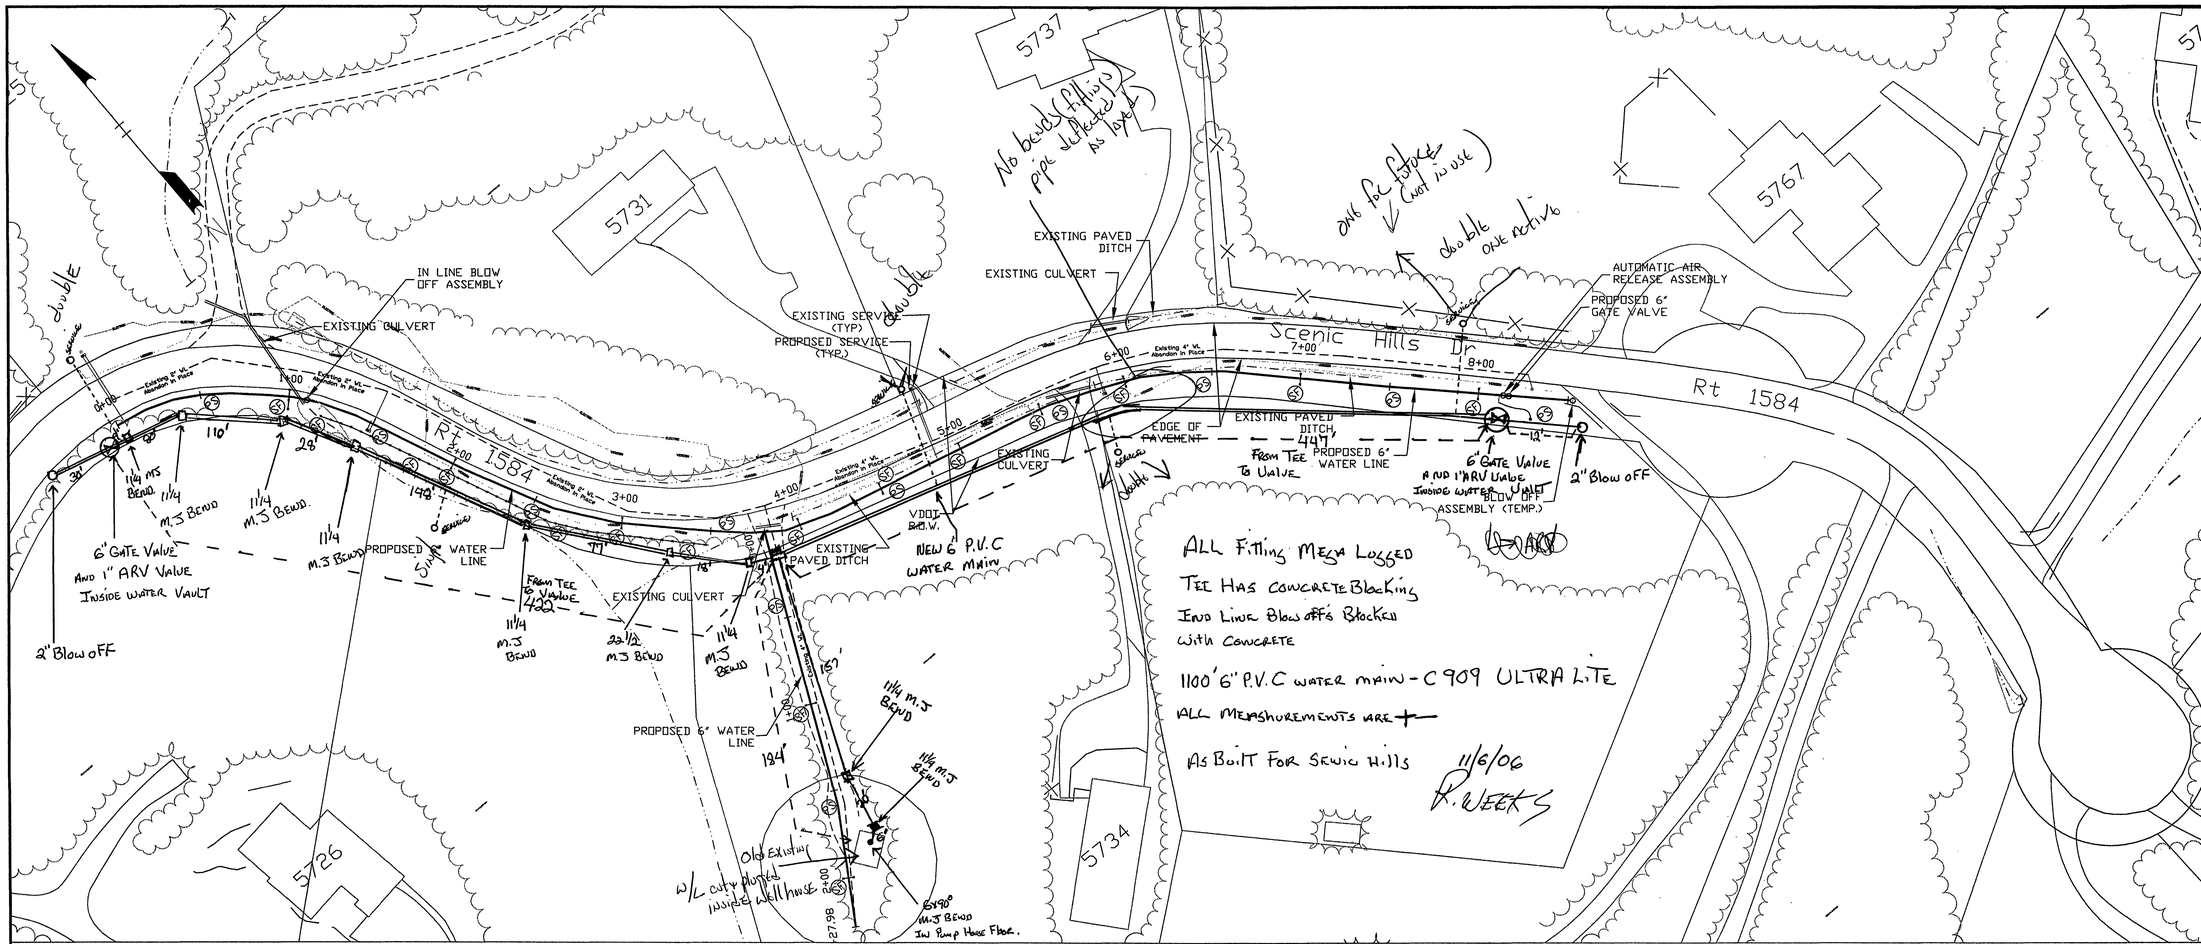

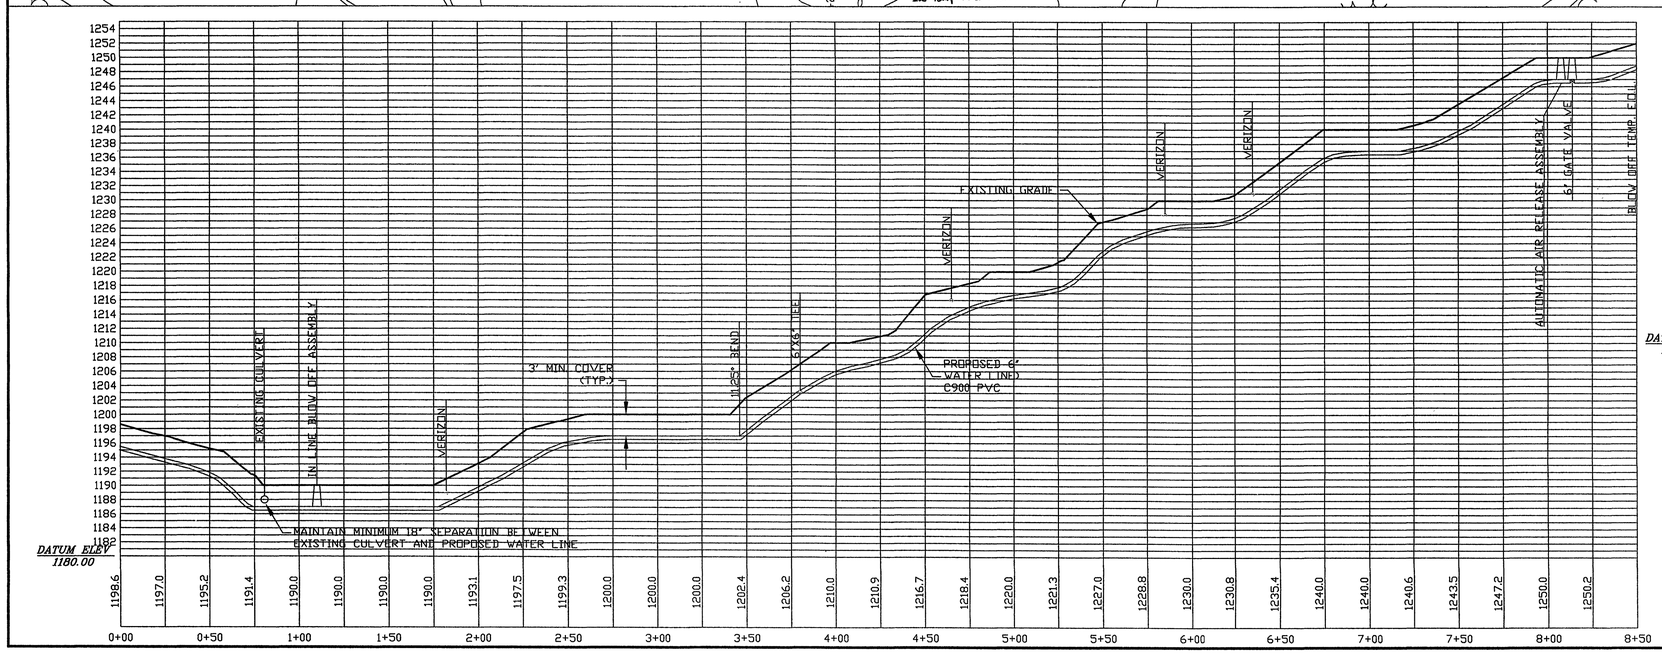

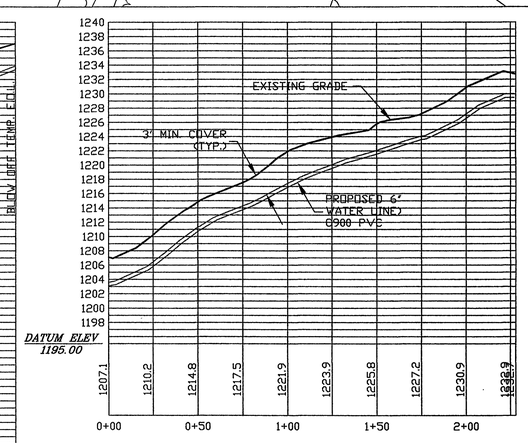

PROFILE FROM SCENIC HILLS TO TANK

WVWA ID# 6ZNLFD

WESTERN VIRGINIA WATER AUTHORITY

ENGINEERING SERVICES

2012 SOUTH JEFFERSON STREET
ROANOKE, VIRGINIA 24014
PHONE: (540) 853-5641

COMMONWEALTH OF VIRGINIA
Roger R. Blankenship
040615
8/31/06
REGISTERED PROFESSIONAL ENGINEER

SCENIC HILLS WATER LINE REPLACEMENT PROJECT

Designed By:	RRB
Drawn By:	RRB
Checked By:	XXX
Date:	06/19/06
Scale:	1" = 40'
Plan #:	00-00
Sheet:	3 OF 4

C:\ROGER CIP SCENIC HILLS SCENIC PAGE 1 - 9/12/2006 8:31:47 AM