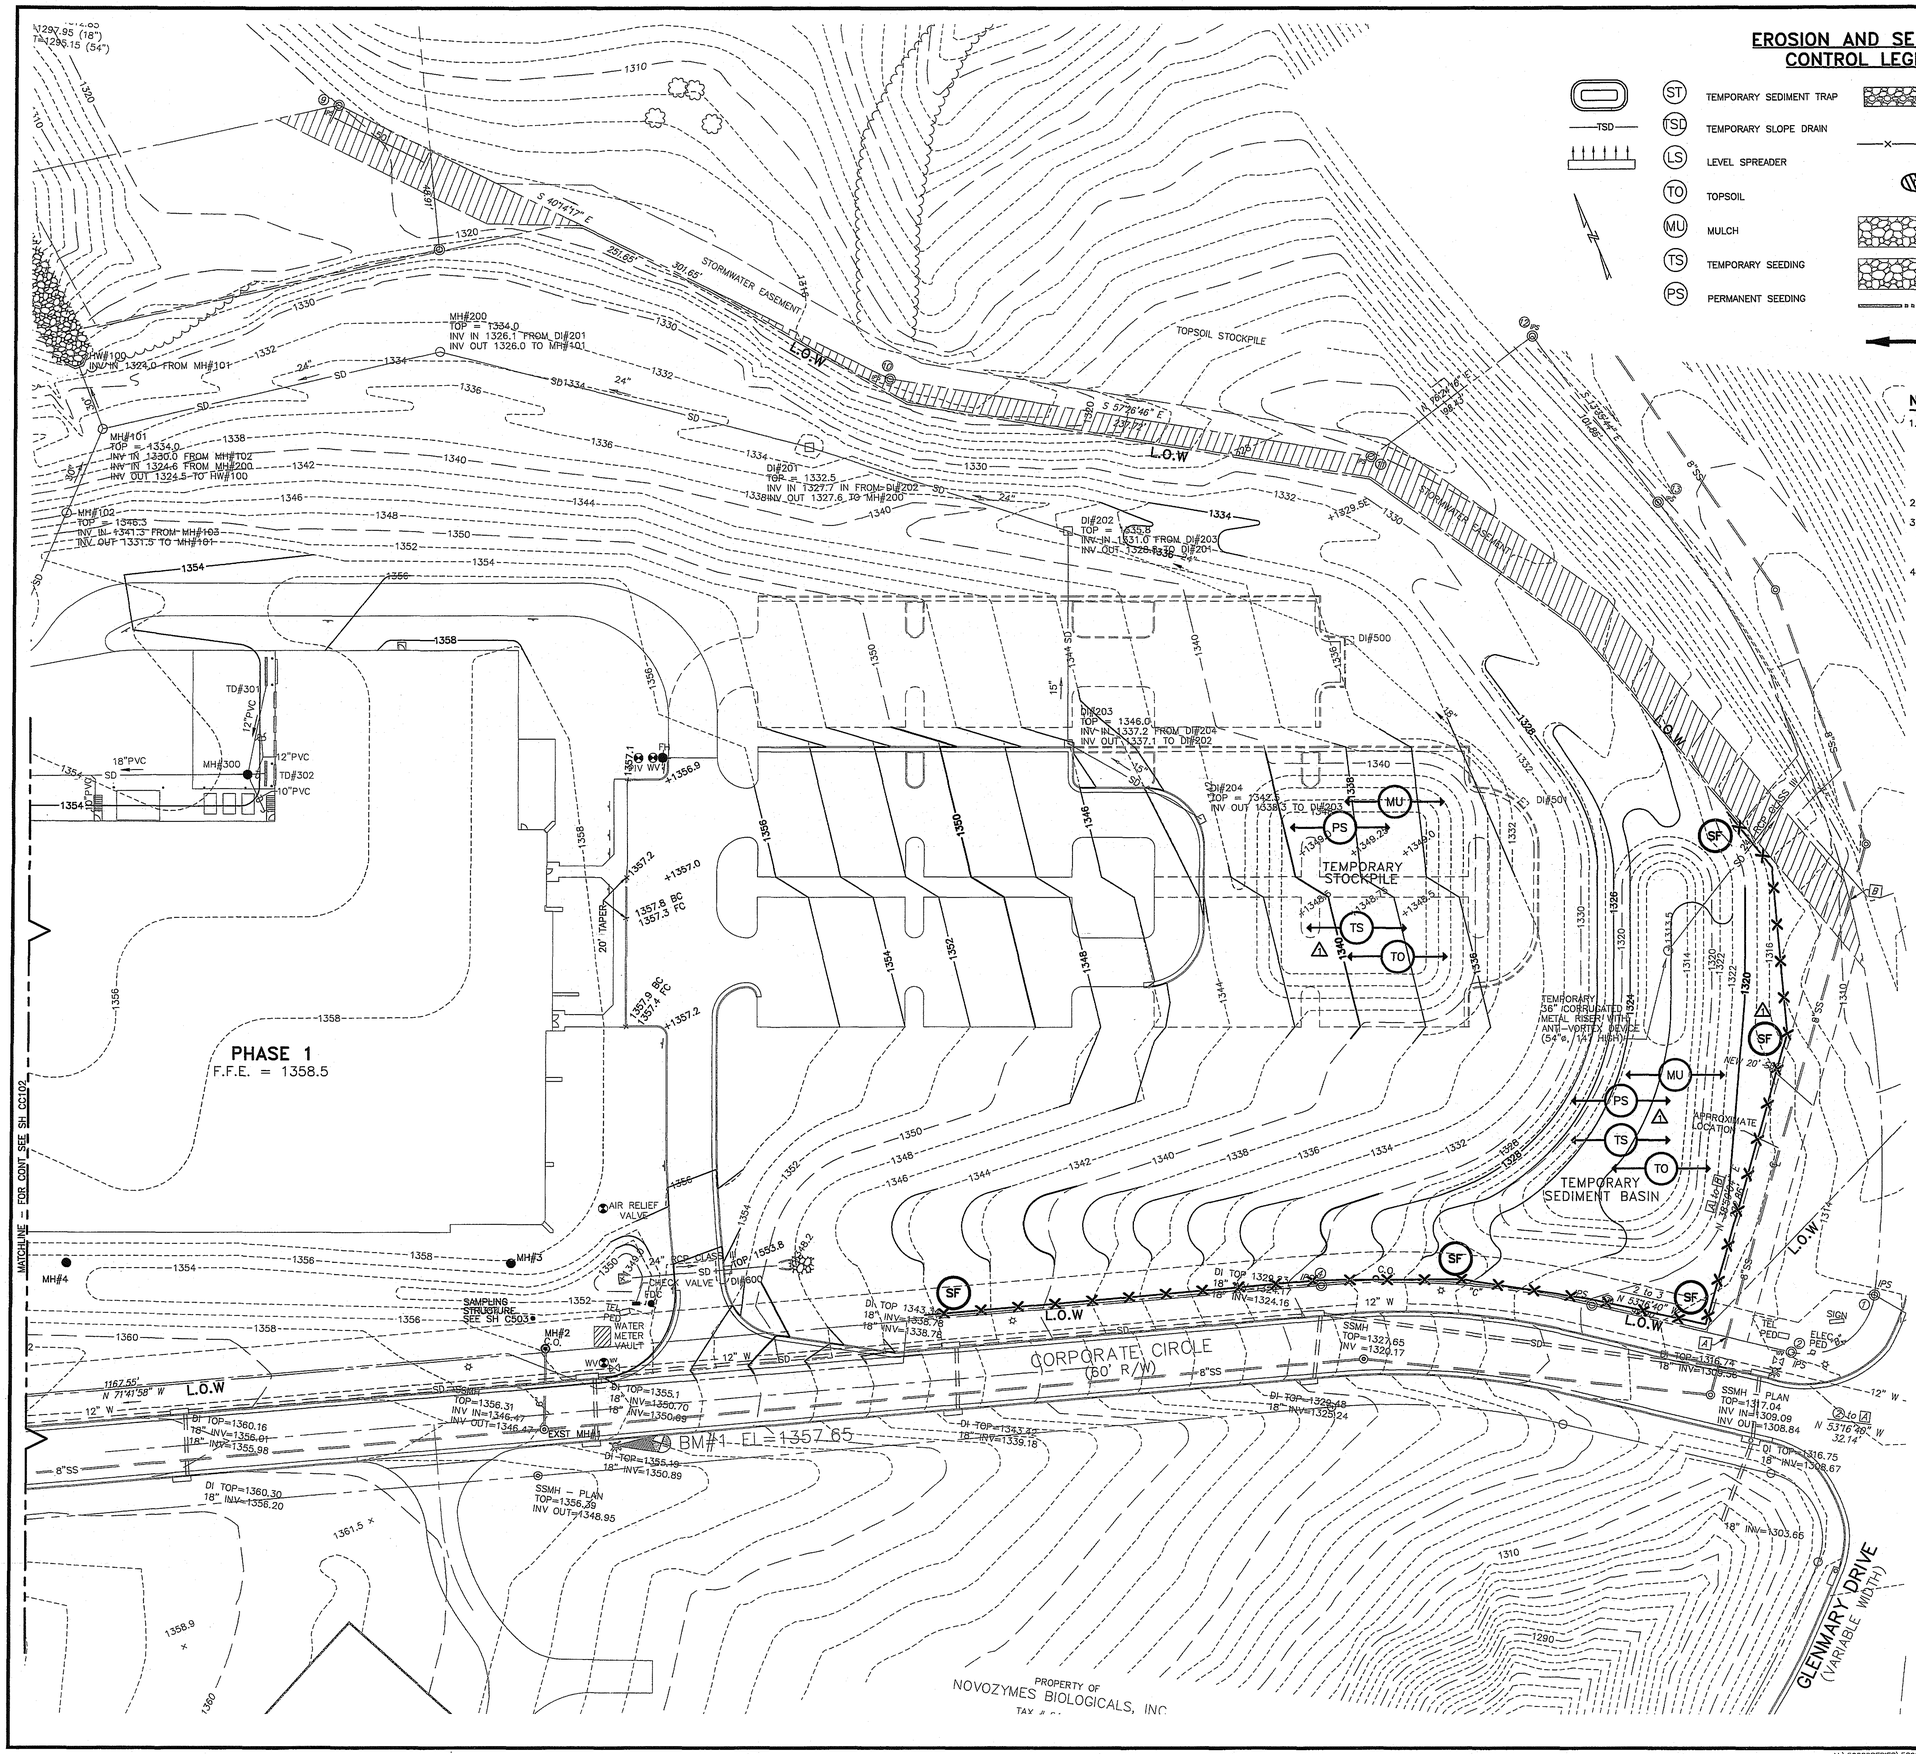

EROSION AND SEDIMENT CONTROL LEGEND

ST	TEMPORARY SEDIMENT TRAP	CE	TEMPORARY CONSTRUCTION ENTRANCE
TSD	TEMPORARY SLOPE DRAIN	SF	SILT FENCE
LS	LEVEL SPREADER	CIP	CULVERT INLET PROTECTION
TO	TOPSOIL	OP	OUTLET PROTECTION
MU	MULCH	RR	RIPRAP
TS	TEMPORARY SEEDING	LW	LIMIT OF WORK
PS	PERMANENT SEEDING	DD	TEMPORARY DIVERSION DIKE

NOTES THIS SHEET:

1. STOCKPILE AND TEMPORARY SEDIMENT BASIN CONSTRUCTED UNDER "EARLY GRADING PACKAGE" DATED AUGUST 22, 2005. STOCKPILE SHALL BE USED TO FILL AND GRADE BASIN AFTER SITE IS STABILIZED AND APPROVAL IS RECEIVED FROM ROANOKE COUNTY. REMOVE RISER STRUCTURE AND ABANDON 24" RCP IN PLACE BY CAPPING.
2. SEE SHEET CL101 FOR SITE WORK LEGEND.
3. APPROVED EROSION AND SEDIMENT (E&S) CONTROL PLAN IS PROVIDED UNDER "EARLY GRADING PACKAGE" DATED AUGUST 22, 2005. E&S MEASURES SHOWN ARE IN ADDITION TO THE APPROVED E&S PLAN.
4. SEE SHEET L102 FOR SEEDING SCHEDULE.

HSMM
ARCHITECTS ENGINEERS PLANNERS

HAYES, SEAY, MATTERN & MATTERN, INC.
1315 FRANKLIN ROAD
ROANOKE, VA 24016
(540) 857-3100 WWW.HSMM.COM

SEALS

COMMONWEALTH OF VIRGINIA
MARTIN L. CROW
NO. 036331
11/3/05
PROFESSIONAL ENGINEER

CONSULTANT

CONSULTANT

TECTON

TECTON PRODUCTS, LLC MANUFACTURING FACILITY

ROANOKE COUNTY, VIRGINIA

REV	DATE	DESCRIPTION	APP
1	10/28/05	REVISION 1	ADL

COMM NO: 50298
ISSUE DATE: OCTOBER 28, 2005
DESIGNED BY: ACF DRAWN BY: ACF
CHECKED BY: MLC SUBMITTED BY: ADL

© HAYES, SEAY, MATTERN & MATTERN, INC., 2005. ALL RIGHTS RESERVED.

CIVIL

EROSION AND SEDIMENT CONTROL PLAN-EAST

WVWA ID# 6KVQRQ

CC101

M:\50000SERIES\50298\CADD\DWG\FT6CCN_0101.DWG C50298 11/04/2005 16:40:26 AFREELAND
NCS_HSMM_Full.ctb RF: lf6g_mbrdr,lf6cunsxp,lf6cnxsp,lf6csexsp,lf6cnxsp,lf6cgnxsp