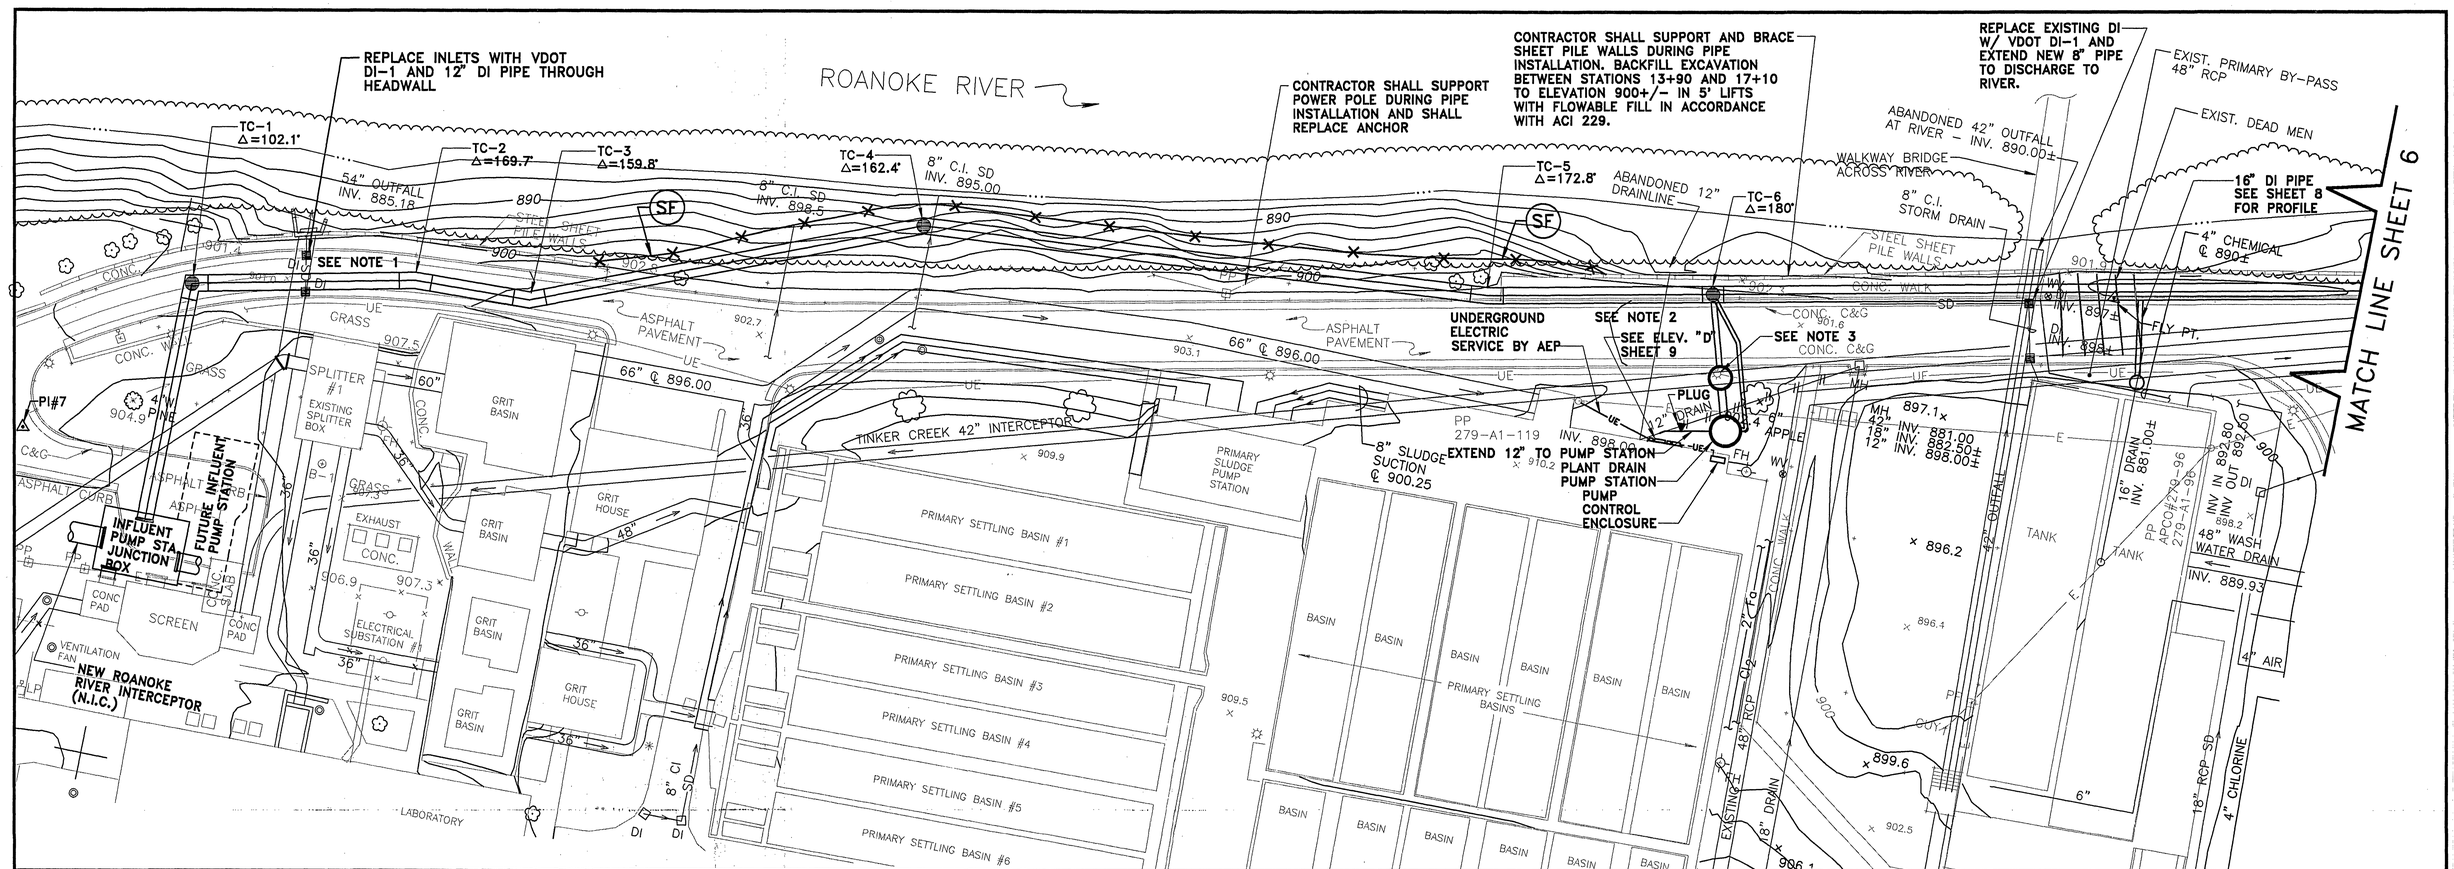

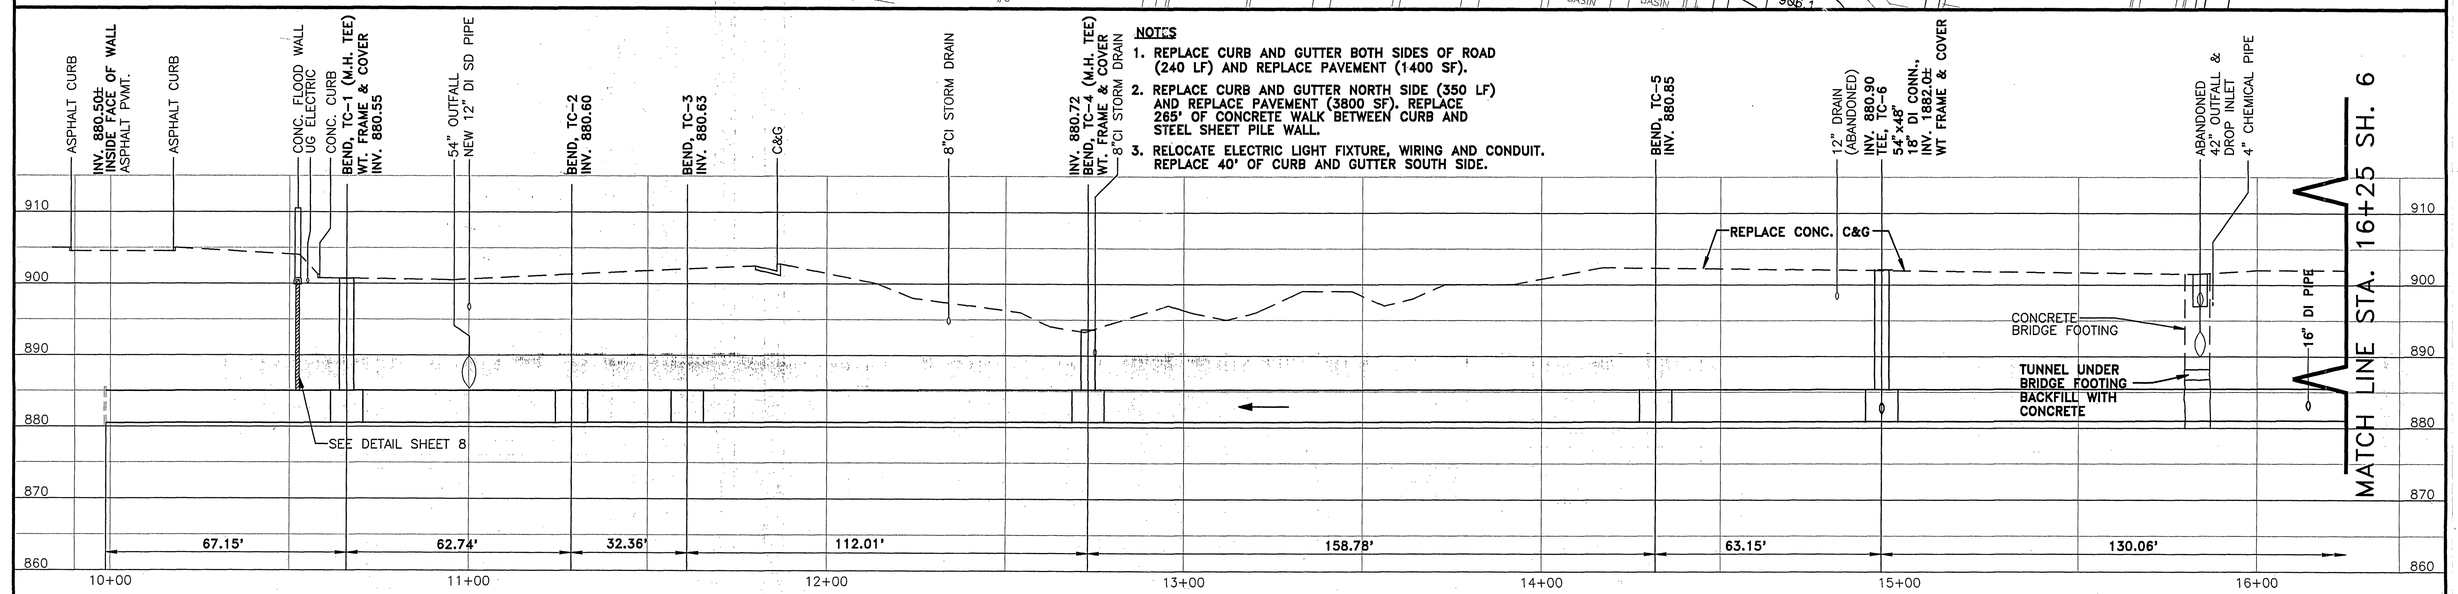

NOTES

1. REPLACE CURB AND GUTTER BOTH SIDES OF ROAD (240 LF) AND REPLACE PAVEMENT (1400 SF).
2. REPLACE CURB AND GUTTER NORTH SIDE (350 LF) AND REPLACE PAVEMENT (3800 SF). REPLACE 265' OF CONCRETE WALK BETWEEN CURB AND STEEL SHEET PILE WALL.
3. RELOCATE ELECTRIC LIGHT FIXTURE, WIRING AND CONDUIT. REPLACE 40' OF CURB AND GUTTER SOUTH SIDE.

1239.17'- 54" SANITARY SEWER @ 0.08%- REINFORCED CONCRETE PRESSURE PIPE

SCALE: 1"= 20' H
1"= 10' V

Mattern & Craig
CONSULTING ENGINEERS • SURVEYORS
701 FIRST STREET, S.W.
ROANOKE, VIRGINIA 24016
(540) 345-9342
(540) 345-7691 FAX

DESIGNED: ARB
DRAWN: ARB
CHECKED: SWH

NORTH

COMMONWEALTH OF VIRGINIA
STEWART W. HUBBELL
NO. 07420
PROFESSIONAL ENGINEER
2/13/97

REV.	DATE	DESCRIPTION	BY	APP.

DATE: APRIL 1996
COMM. NO. 1488

TINKER CREEK INTERCEPTOR
54" SANITARY SEWER PROJECT
CITY OF ROANOKE, VIRGINIA

PLAN AND PROFILE

SHEET 5

1488-5

PROJECT NO. 0000

S:\dwgs\1488\5 Thu Feb 13 16:31:26 1997