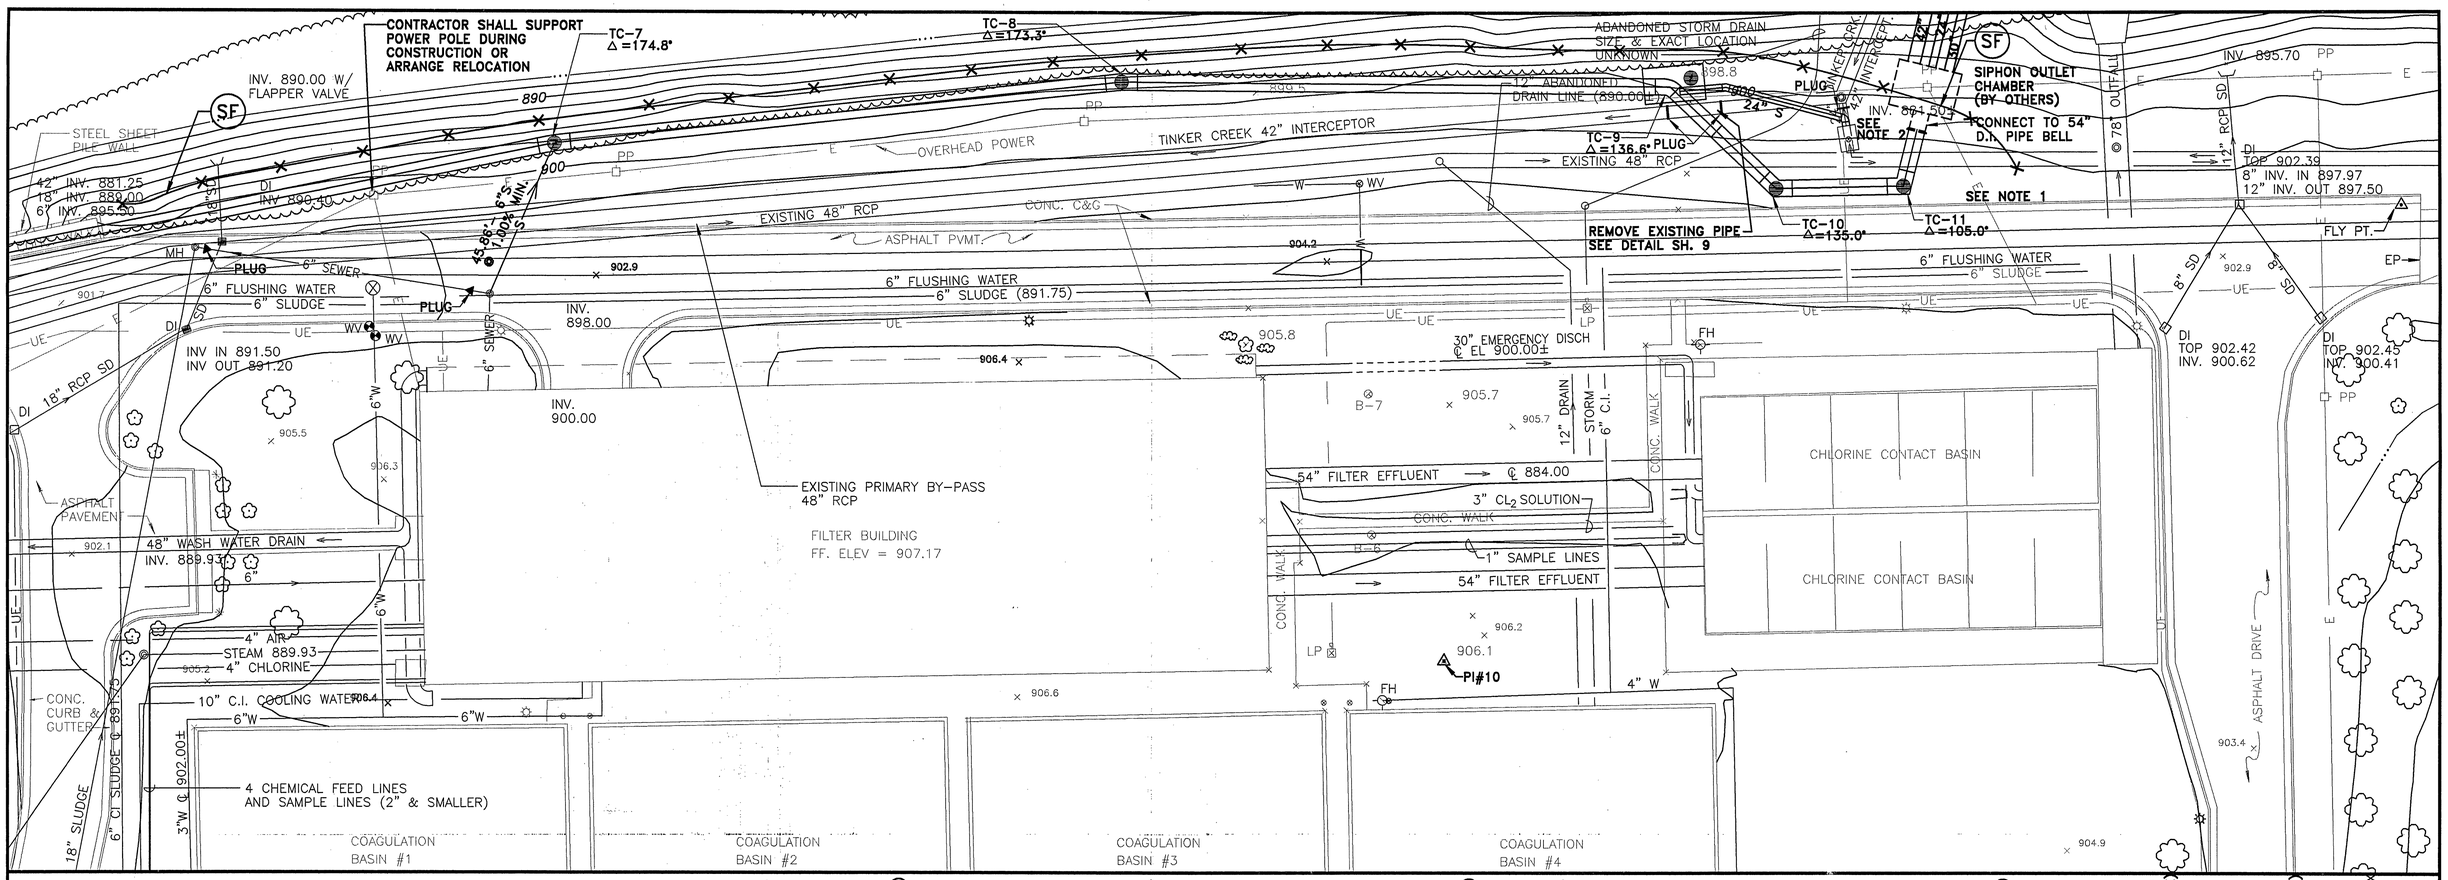

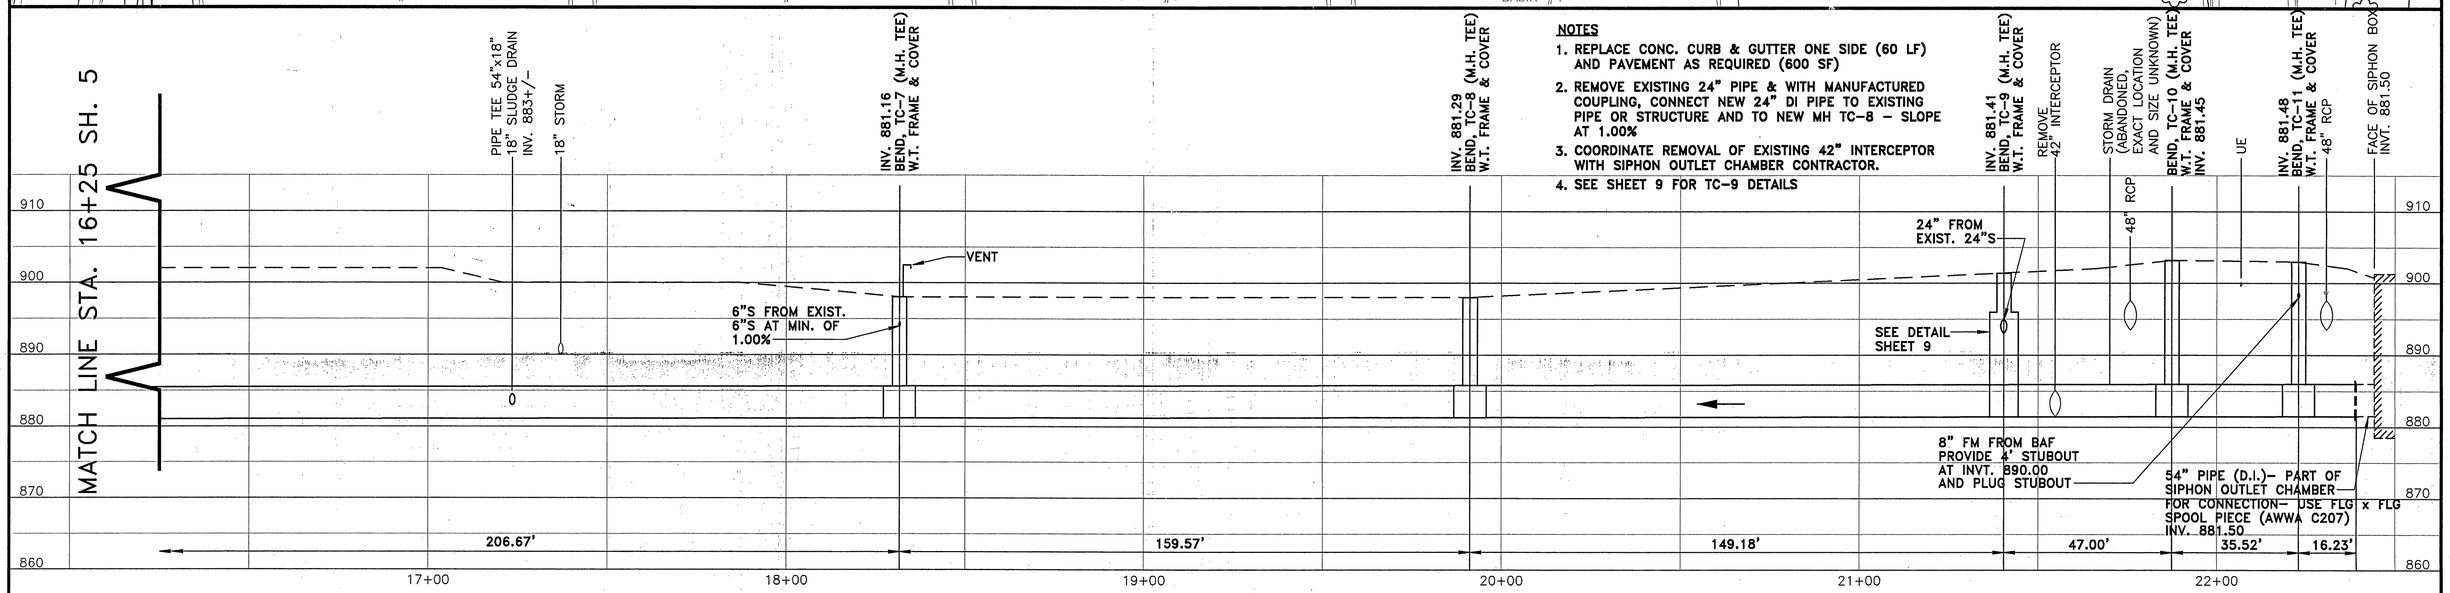

NOTES

1. REPLACE CONC. CURB & GUTTER ONE SIDE (60 LF) AND PAVEMENT AS REQUIRED (600 SF)
2. REMOVE EXISTING 24" PIPE & WITH MANUFACTURED COUPLING, CONNECT NEW 24" DI PIPE TO EXISTING PIPE OR STRUCTURE AND TO NEW MH TC-8 – SLOPE AT 1.00%
3. COORDINATE REMOVAL OF EXISTING 42" INTERCEPTOR WITH SIPHON OUTLET CHAMBER CONTRACTOR.
4. SEE SHEET 9 FOR TC-9 DETAILS

54" SANITARY SEWER @ 0.08%- REINFORCED CONCRETE PRESSURE PIPE

SCALE: 1"= 20' H
1"= 10' V

Mattern & Craig
CONSULTING ENGINEERS • SURVEYORS
701 FIRST STREET, S.W.
ROANOKE, VIRGINIA 24016
(540) 345-9342
(540) 345-7691 FAX

DESIGNED: ARB
DRAWN: ARB
CHECKED: SWH

COMMONWEALTH OF VIRGINIA
STEWART W. HUBBELL
NO. 07420
PROFESSIONAL ENGINEER
2/5/97

REV.	DATE	DESCRIPTION	BY	APP.

DATE: APRIL 1996
COMM. NO. 1488

TINKER CREEK INTERCEPTOR
54" SANITARY SEWER PROJECT
CITY OF ROANOKE, VIRGINIA

PLAN AND PROFILE

SHEET 6

1488:6

PROJECT NO. 0000

S:\dwgs\1488\6 Thu Feb 13 15:49:11 1997