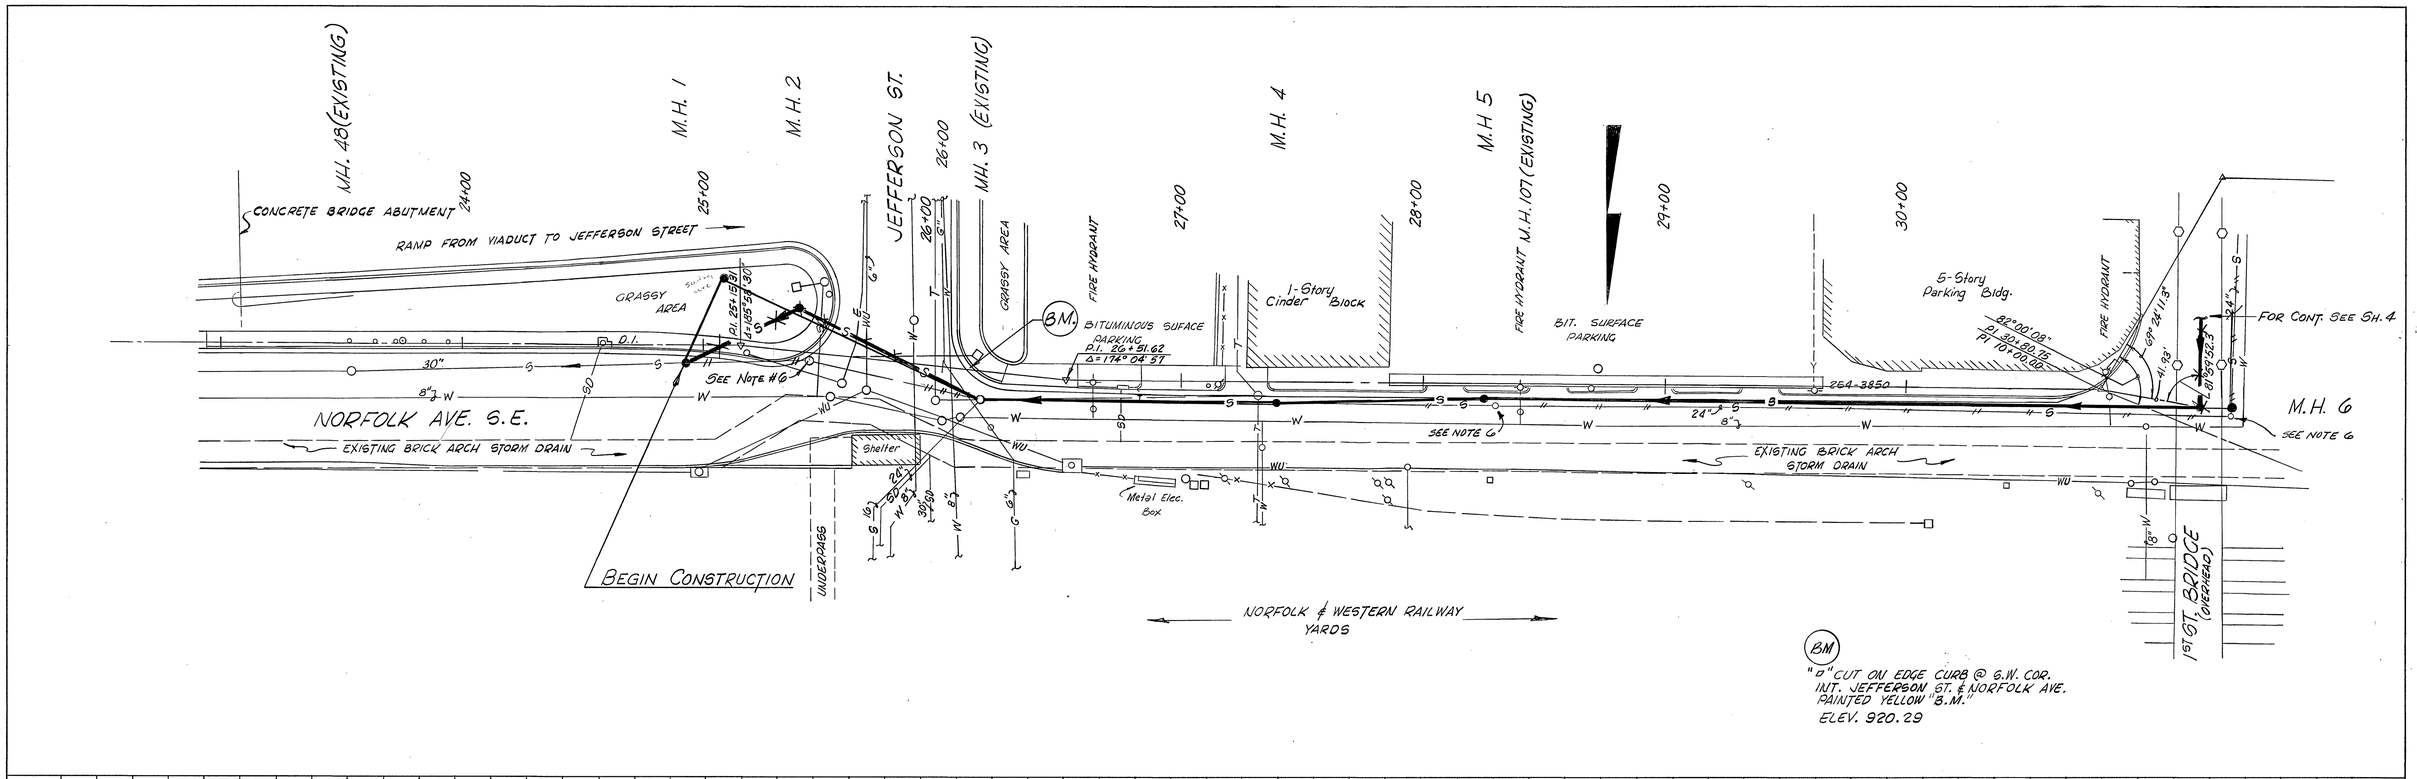

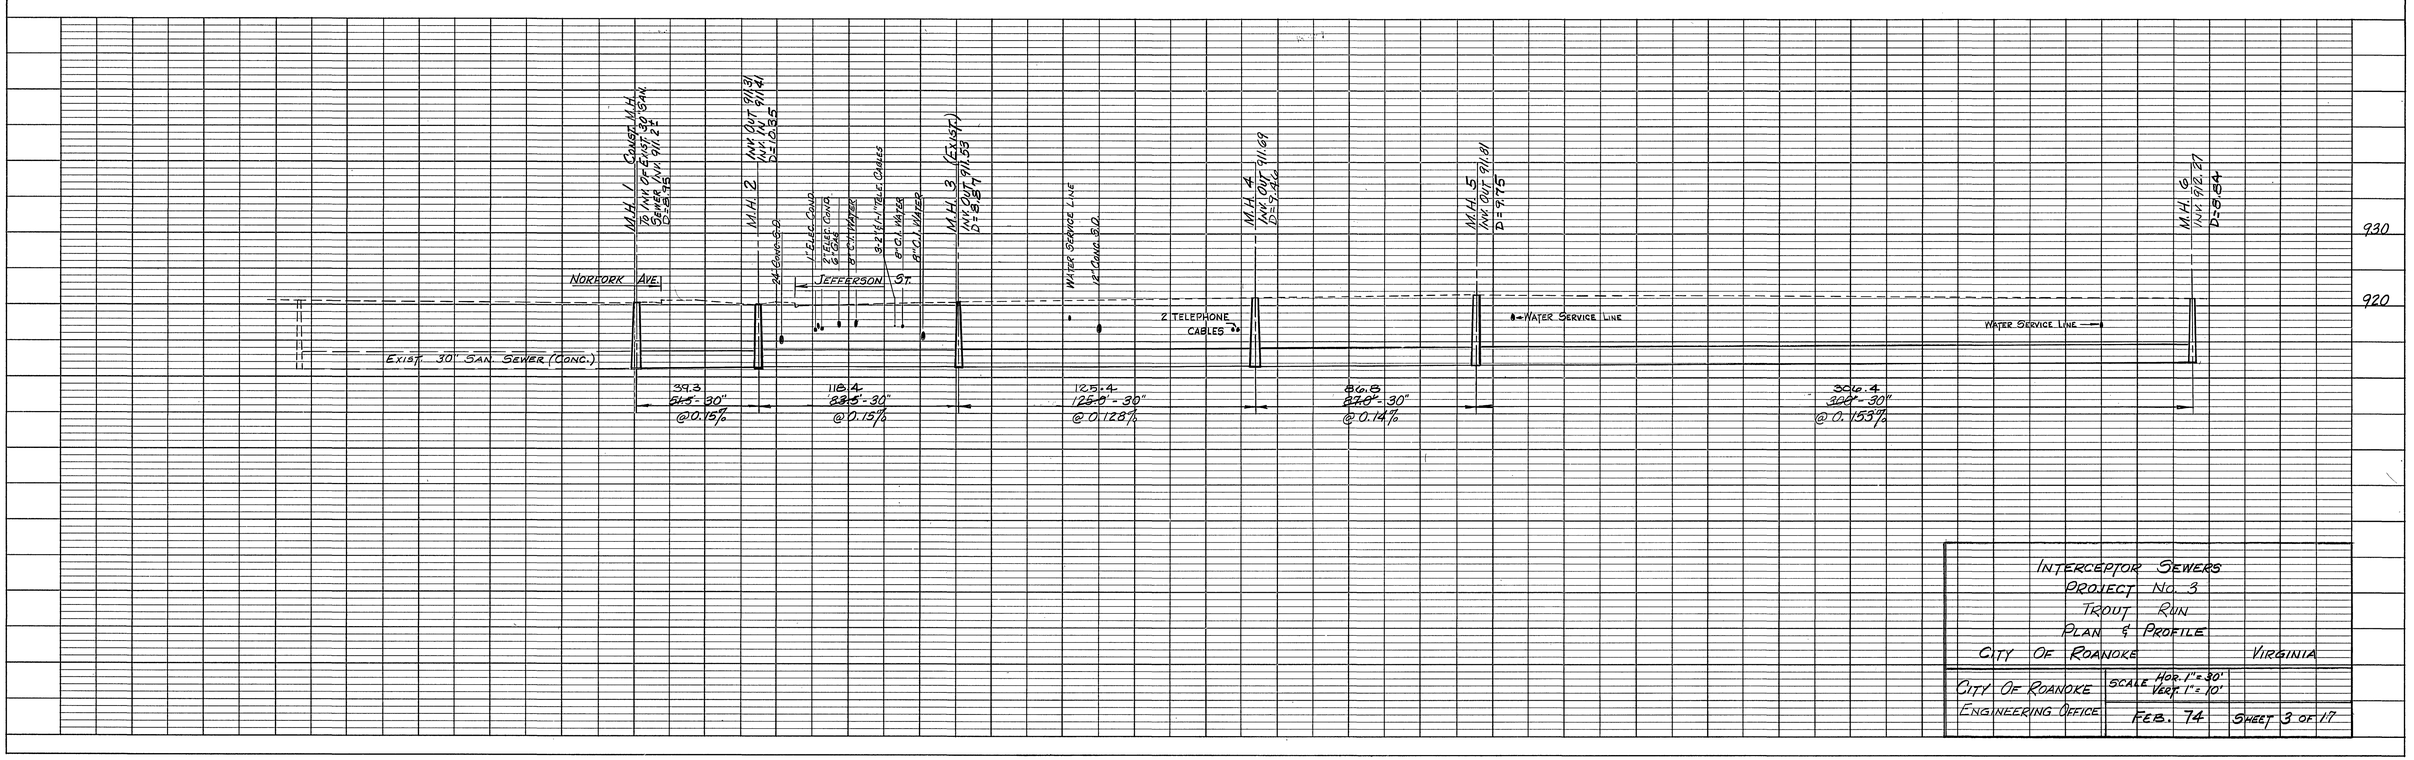

PLAN	SURVEYED	BY	DATE
	PLOTTED		
NOTE BOOK	ALIGNMENT CHECKED		
No.	RT. OF WAY CHECKED		

PROFILE	SURVEYED	BY	DATE
	PLOTTED		
NOTE BOOK	GRADES CHECKED		
No.	S. M.'s NOTED		
	STRUCTURE NOTATIONS CHECKED		

INTERCEPTOR SEWERS
PROJECT No. 3
TROUT RUN
PLAN & PROFILE
CITY OF ROANOKE VIRGINIA

CITY OF ROANOKE ENGINEERING OFFICE	SCALE HOR. 1" = 30' VERT. 1" = 10'	
	FEB. 74	SHEET 3 OF 17

Plan No. 5466