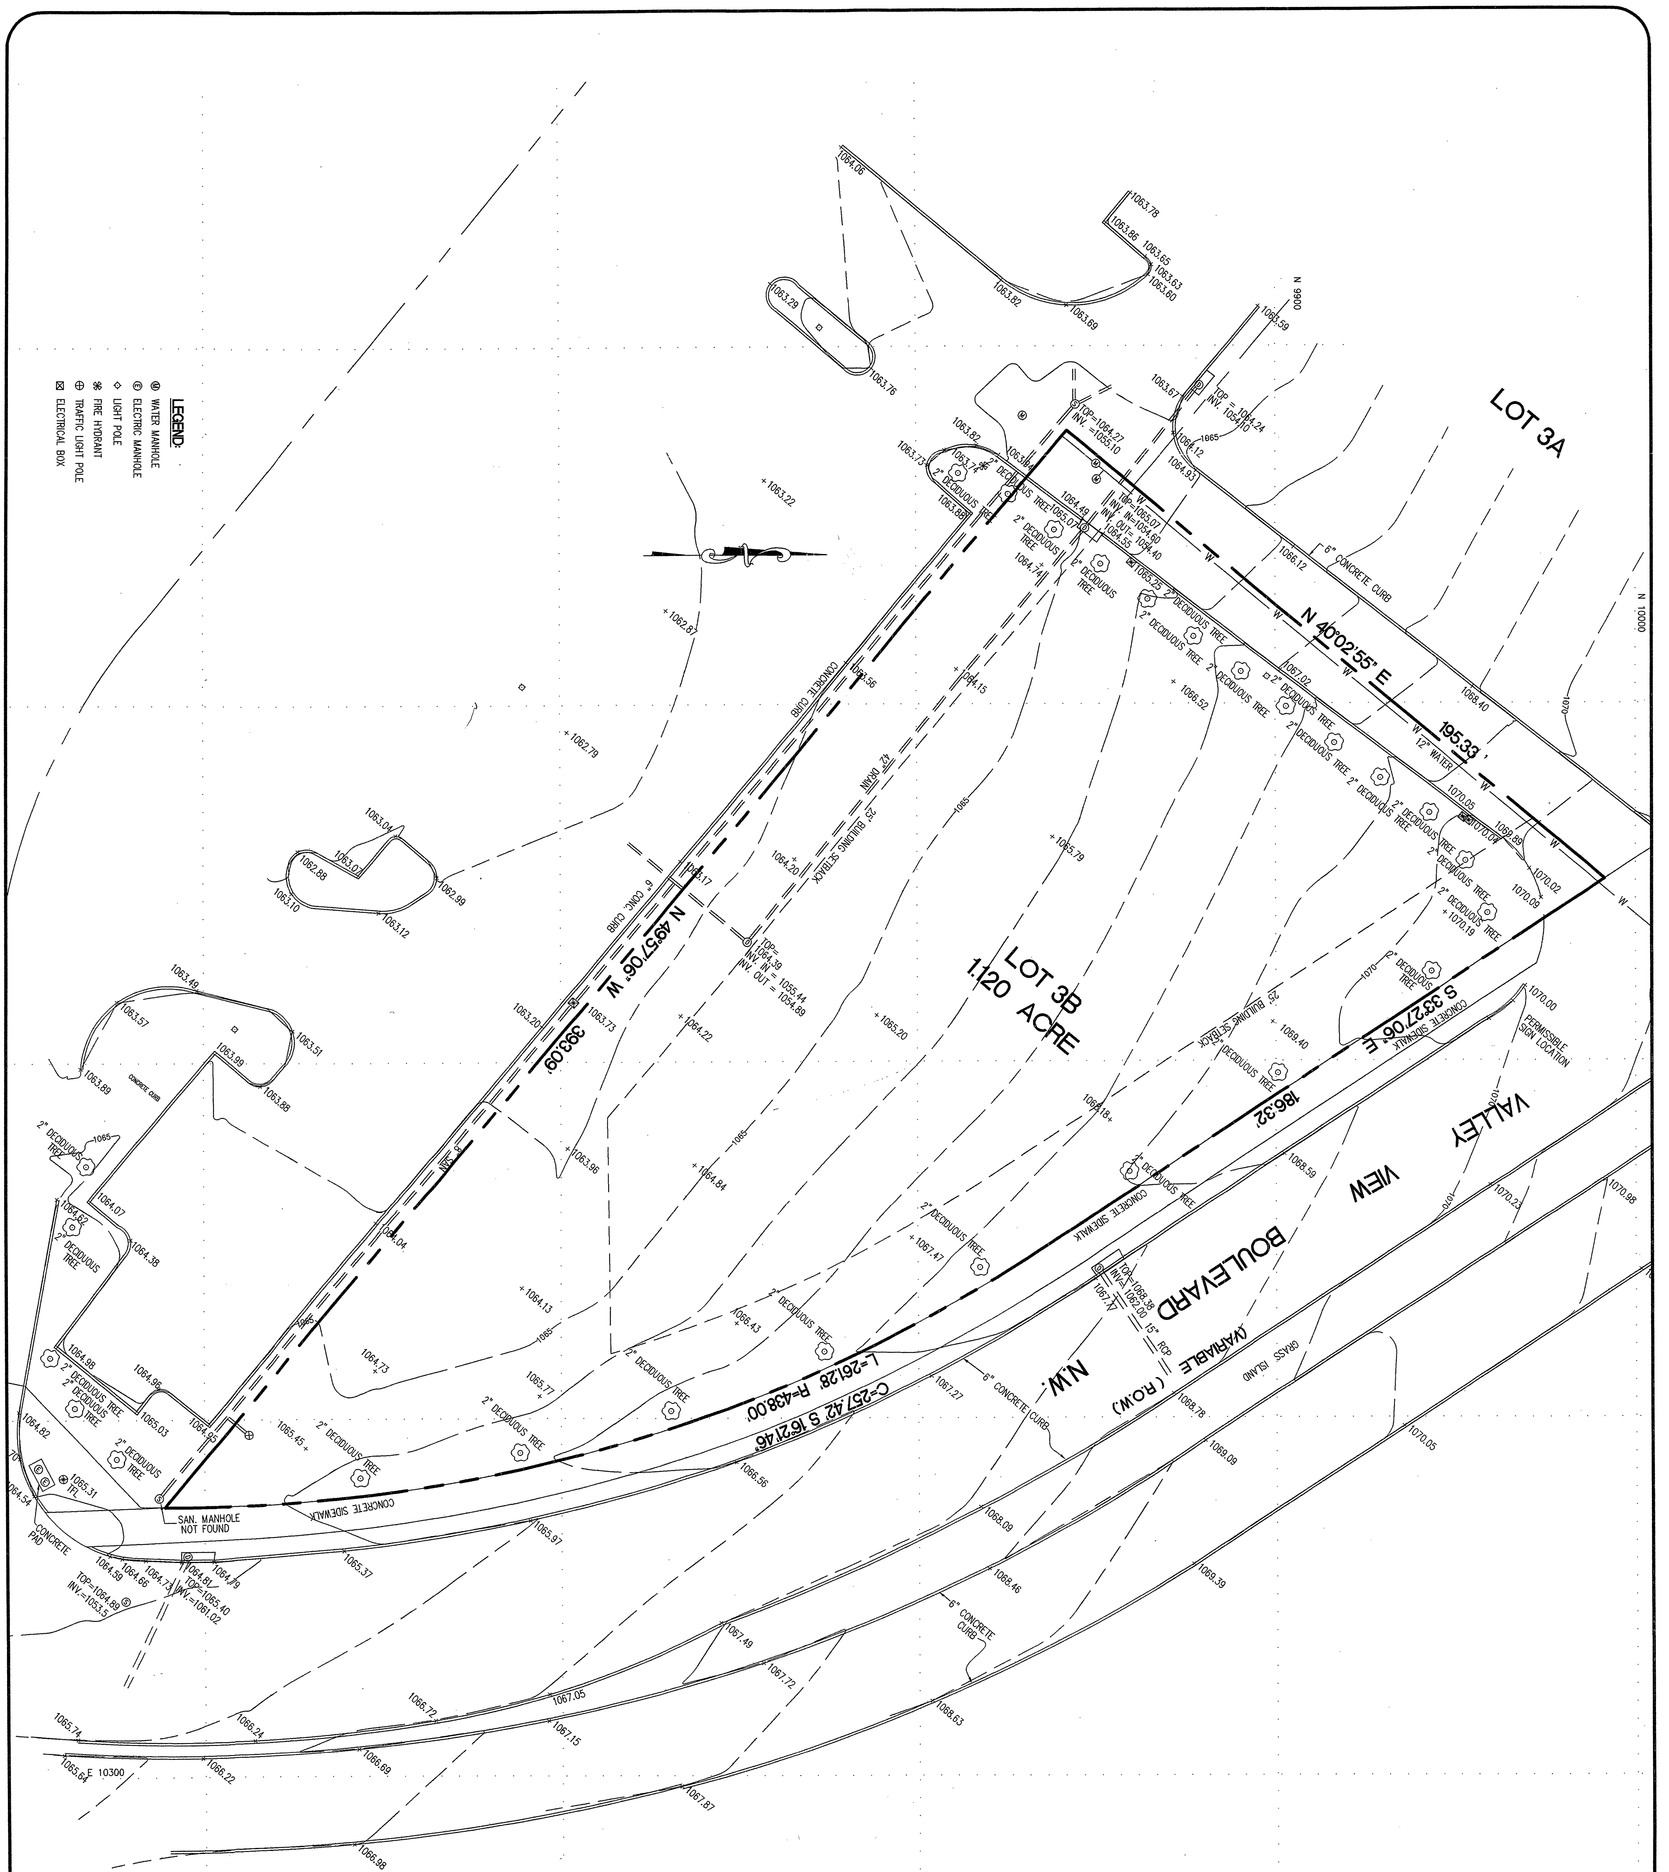

NOT RELEASED FOR CONSTRUCTION

SHEET C-2 2 of 14

EXISTING CONDITIONS PLAN

DRAWN BY: RJ
PLOTTED: 10/19/98
FILE NUMBER: M2148.00
JOB NUMBER: M2113.00
DATE: 06/21/98

10' 0 20'
GRAPHIC SCALE: 1"=20'

PATRICK J. BERTRAND
No. 001593
COMMONWEALTH OF VIRGINIA

REVISIONS

The RBA Group
ENGINEERS • ARCHITECTS • PLANNERS
7164 Columbia Gateway Drive
Suite 205, Columbia, Maryland 21046
Phone (410) 312-0966, Fax 312-0897

PLANS PREPARED FOR:

RUBY TUESDAY, INC
12450 FAIR LAKES CIRCLE
SUITE 350
FAIRFAX, VIRGINIA 22033
(703) 222-2441

Ruby Tuesday

SITE DEVELOPMENT PLANS FOR:

RUBY TUESDAY RESTAURANT
VALLEY VIEW CROSSING
PARCEL 3
MAP BOOK 1, PAGE 1822
CITY OF ROANOKE, VIRGINIA

2148 0 05