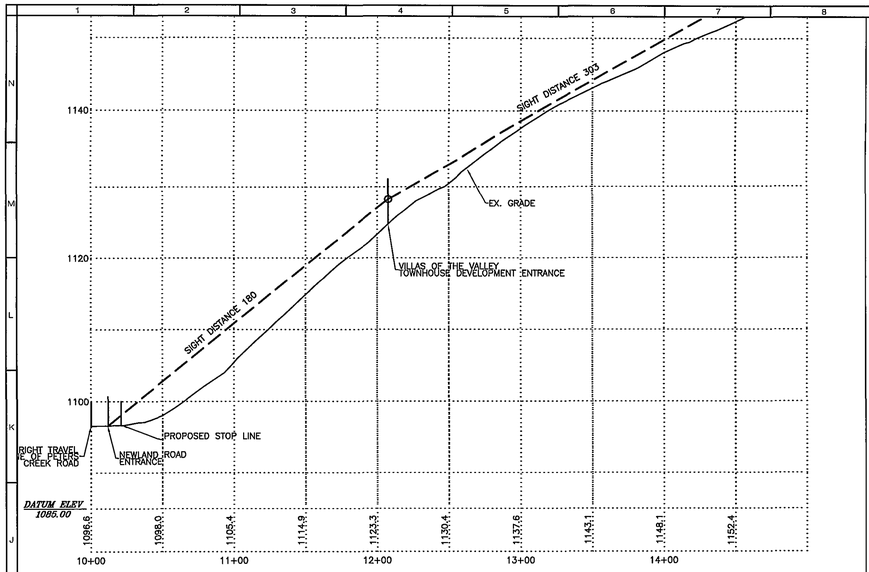

NEWLAND ROAD PROFILE/SIGHT DISTANCE

SCALE: HORIZONTAL-1"=50'
VERTICAL-1"=10'

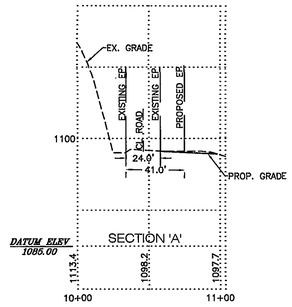

NEWLAND ROAD 10+50.00

HORIZONTAL 1"=50'
VERTICAL 1"=10'

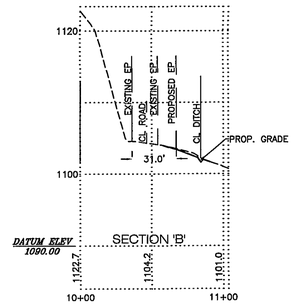

NEWLAND ROAD 11+00.00

HORIZONTAL 1"=50'
VERTICAL 1"=10'

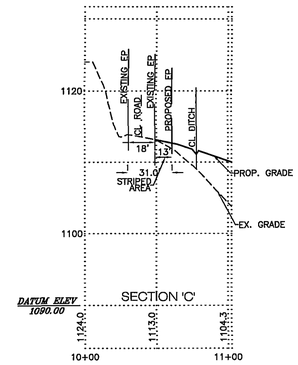

NEWLAND ROAD 11+50.00

HORIZONTAL 1"=50'
VERTICAL 1"=10'

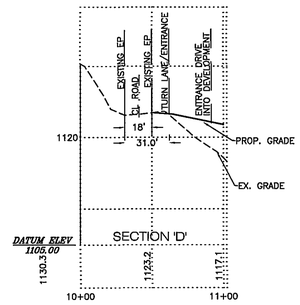

NEWLAND ROAD 12+00.00

HORIZONTAL 1"=50'
VERTICAL 1"=10'

NEWLAND ROAD SECTIONS

SCALE: HORIZONTAL– 1"=50'
VERTICAL– 1"=10'

SIGHT DISTANCE

SCALE: N.T.S.

ENTRANCE DETAIL

SCALE:1"=20'

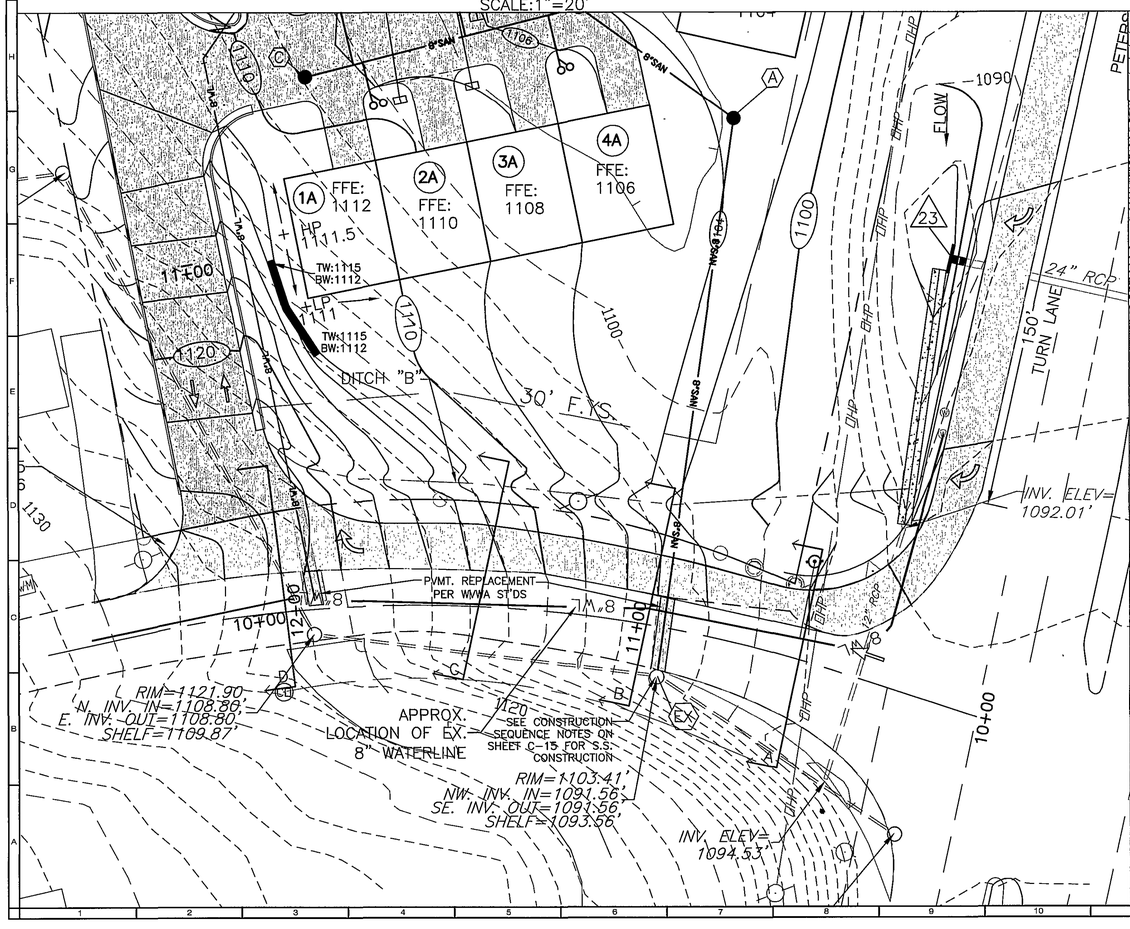

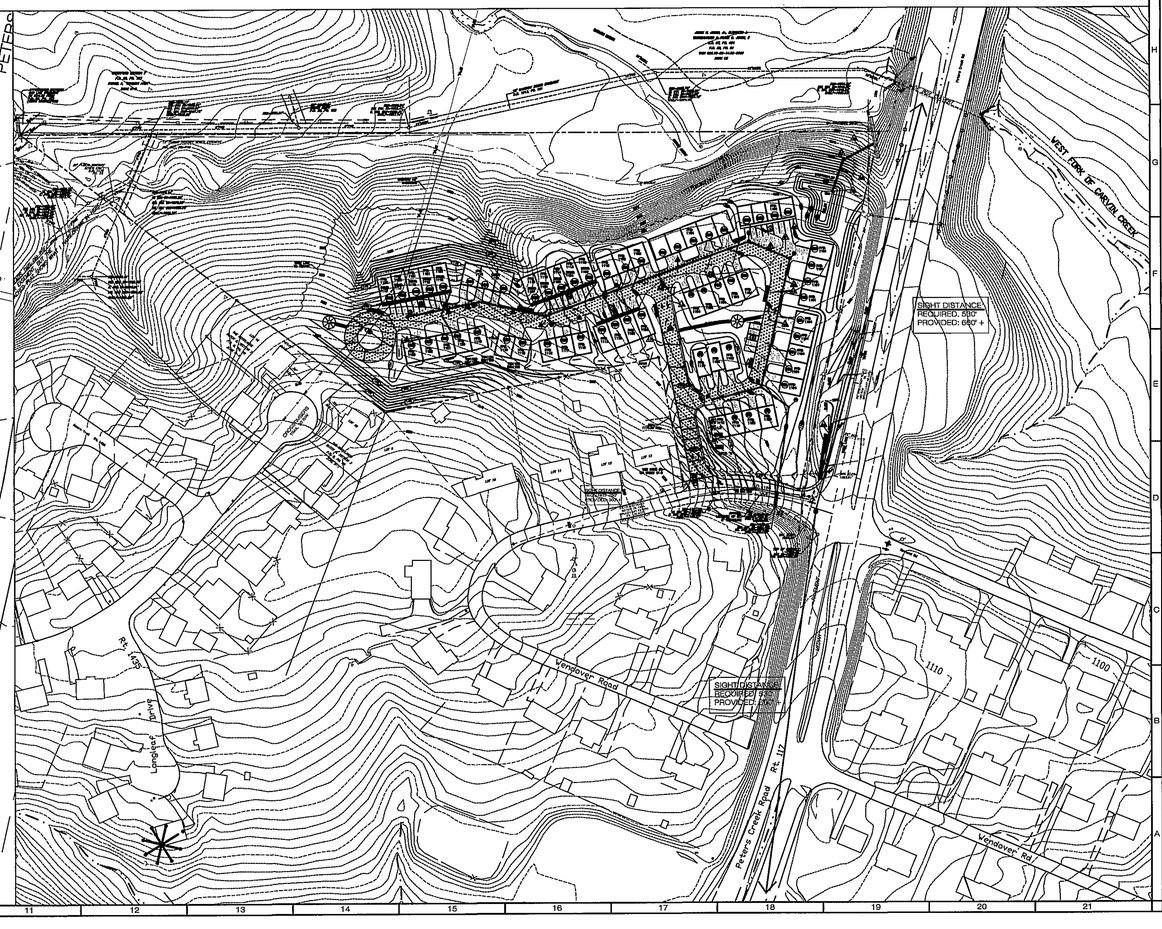

COMMONWEALTH OF VIRGINIA
ROGER I. STURGILL
No. 033056
PROFESSIONAL ENGINEER

BALZER AND ASSOCIATES INC.
REFLECTING TOMORROW
www.balzer.cc
PLANNERS • ARCHITECTS
ENGINEERS • SURVEYORS

1208 Corporate Circle
Roanoke, Virginia 24018
Phone: 540/772-9580
FAX: 540/772-8050

501 Branchway Road
Richmond, Virginia 23236
Phone: 804/794-0571
FAX: 804/794-2635

880 Technology Park Drive
Suite 200
Glen Allen, Virginia 23059
Phone: 804/553-0132
FAX: 804/553-0133

448 Poppers Ferry Road, NW
Christiansburg, Virginia 24073
Phone: 540/381-4290
FAX: 540/381-4291

1661 Commerce Road
Suite 401
Verona, Virginia 24482
Phone: 540/248-3320
FAX: 540/248-3321

[redacted]

VILLAS OF THE VALLEY

NEWLAND ROAD IMPROVEMENTS

HOLLINS
ROANOKE COUNTY, VIRGINIA

[redacted]

DRAWN BY: BTC
DESIGNED BY: SMH
CHECKED BY: RIS
DATE: 3-10-06

REVISIONS:
6-9-06
9-29-06
12-19-06
1-25-07
5-13-07

SCALE: AS SHOWN

SHEET NO.
C11

JOB NO.
R0500134.01