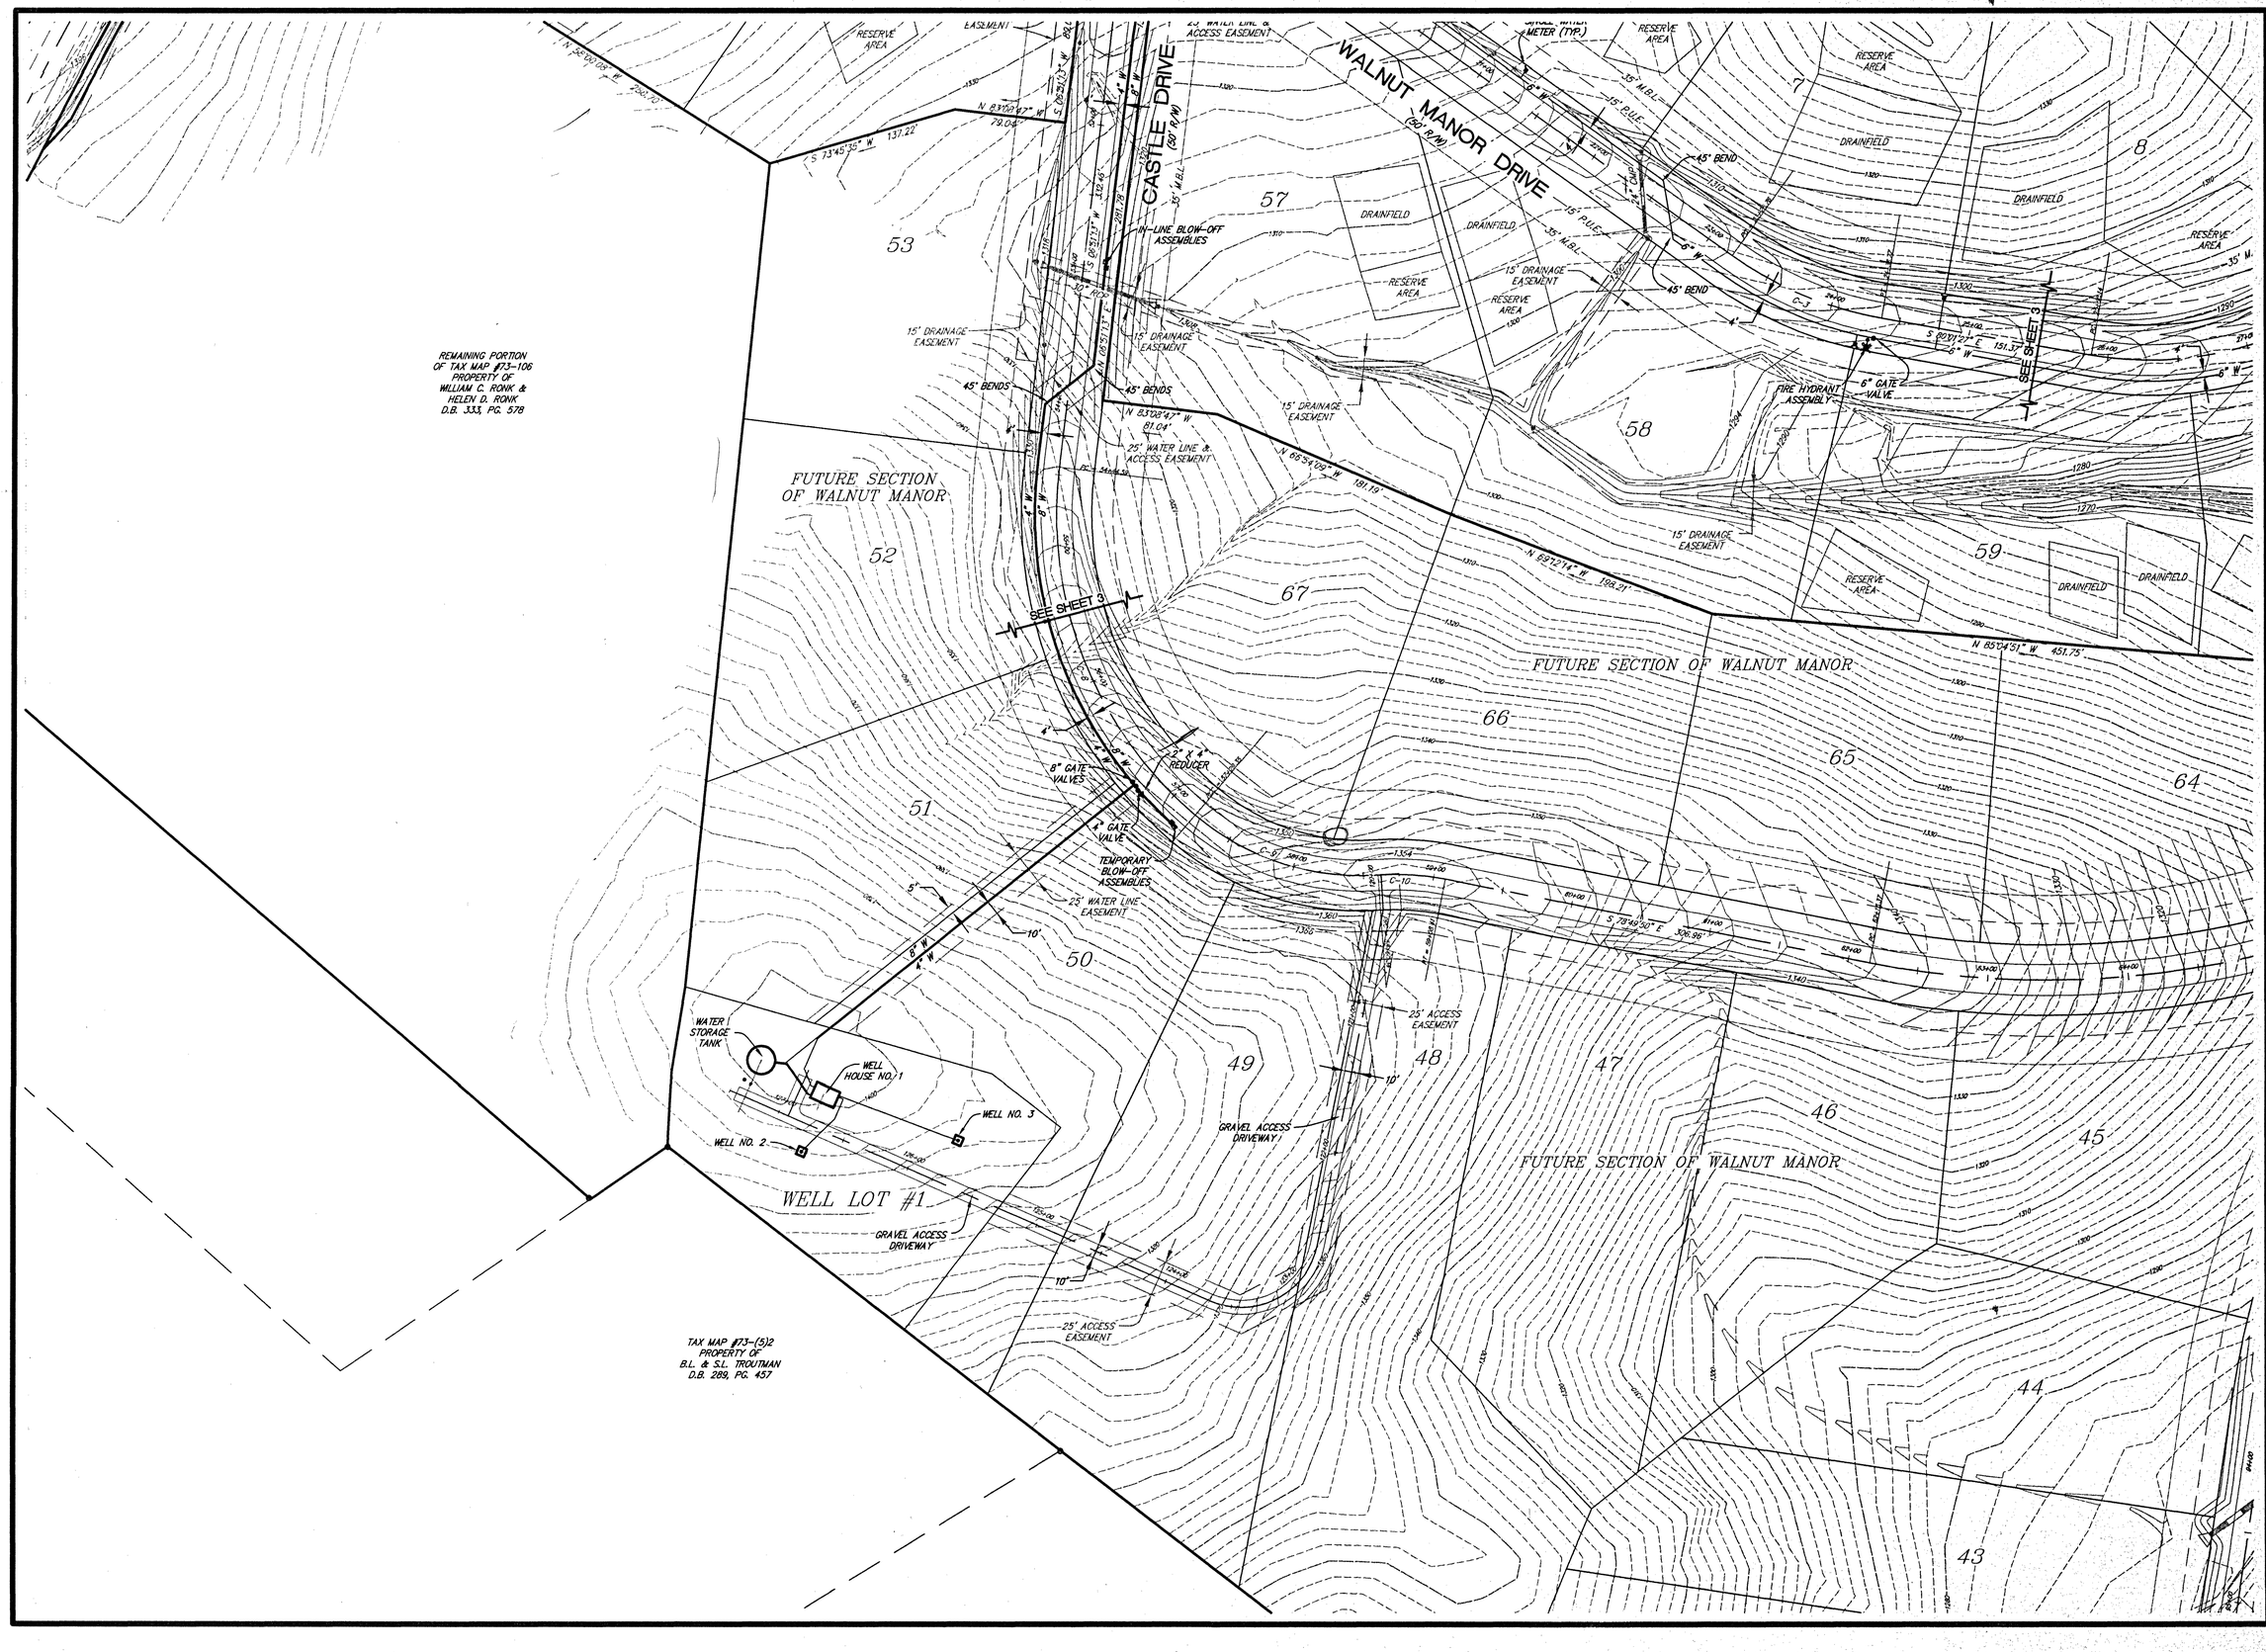

LUMSDEN ASSOCIATES, P.C.
ENGINEERS-SURVEYORS-PLANNERS
ROANOKE, VIRGINIA

4664 BRAMBLETON AVENUE
P.O. BOX 20669
ROANOKE, VIRGINIA 24018

PHONE: (540) 774-4411
FAX: (540) 772-9445
E-MAIL: MAIL@LUMSDENPC.COM

COMMONWEALTH OF VIRGINIA
MICHAEL S. WEBB
No. 012656
7-5-01
PROFESSIONAL ENGINEER

WATER SYSTEM PLAN

SECTION No. 1
"WALNUT MANOR"

PREPARED FOR
D & S DEVELOPERS, LLC
AMSTERDAM MAGISTERIAL DISTRICT
BOTETOURT COUNTY, VIRGINIA

REVISIONS

NO.	DATE	DESCRIPTION
1		
2		
3		
4		
5		

DATE: 5 JULY 2001
SCALE: 1" = 50'
COMMISSION NO: 00-234
DADD FILE: \00234\ENG\WATER\234COMP_SW1

SHEET 5 OF 13

File: F:\2000\00234\DWG\Sect1\WATER\234comp_sw.dwg Plotted: 2001-07-12, 09:54:23