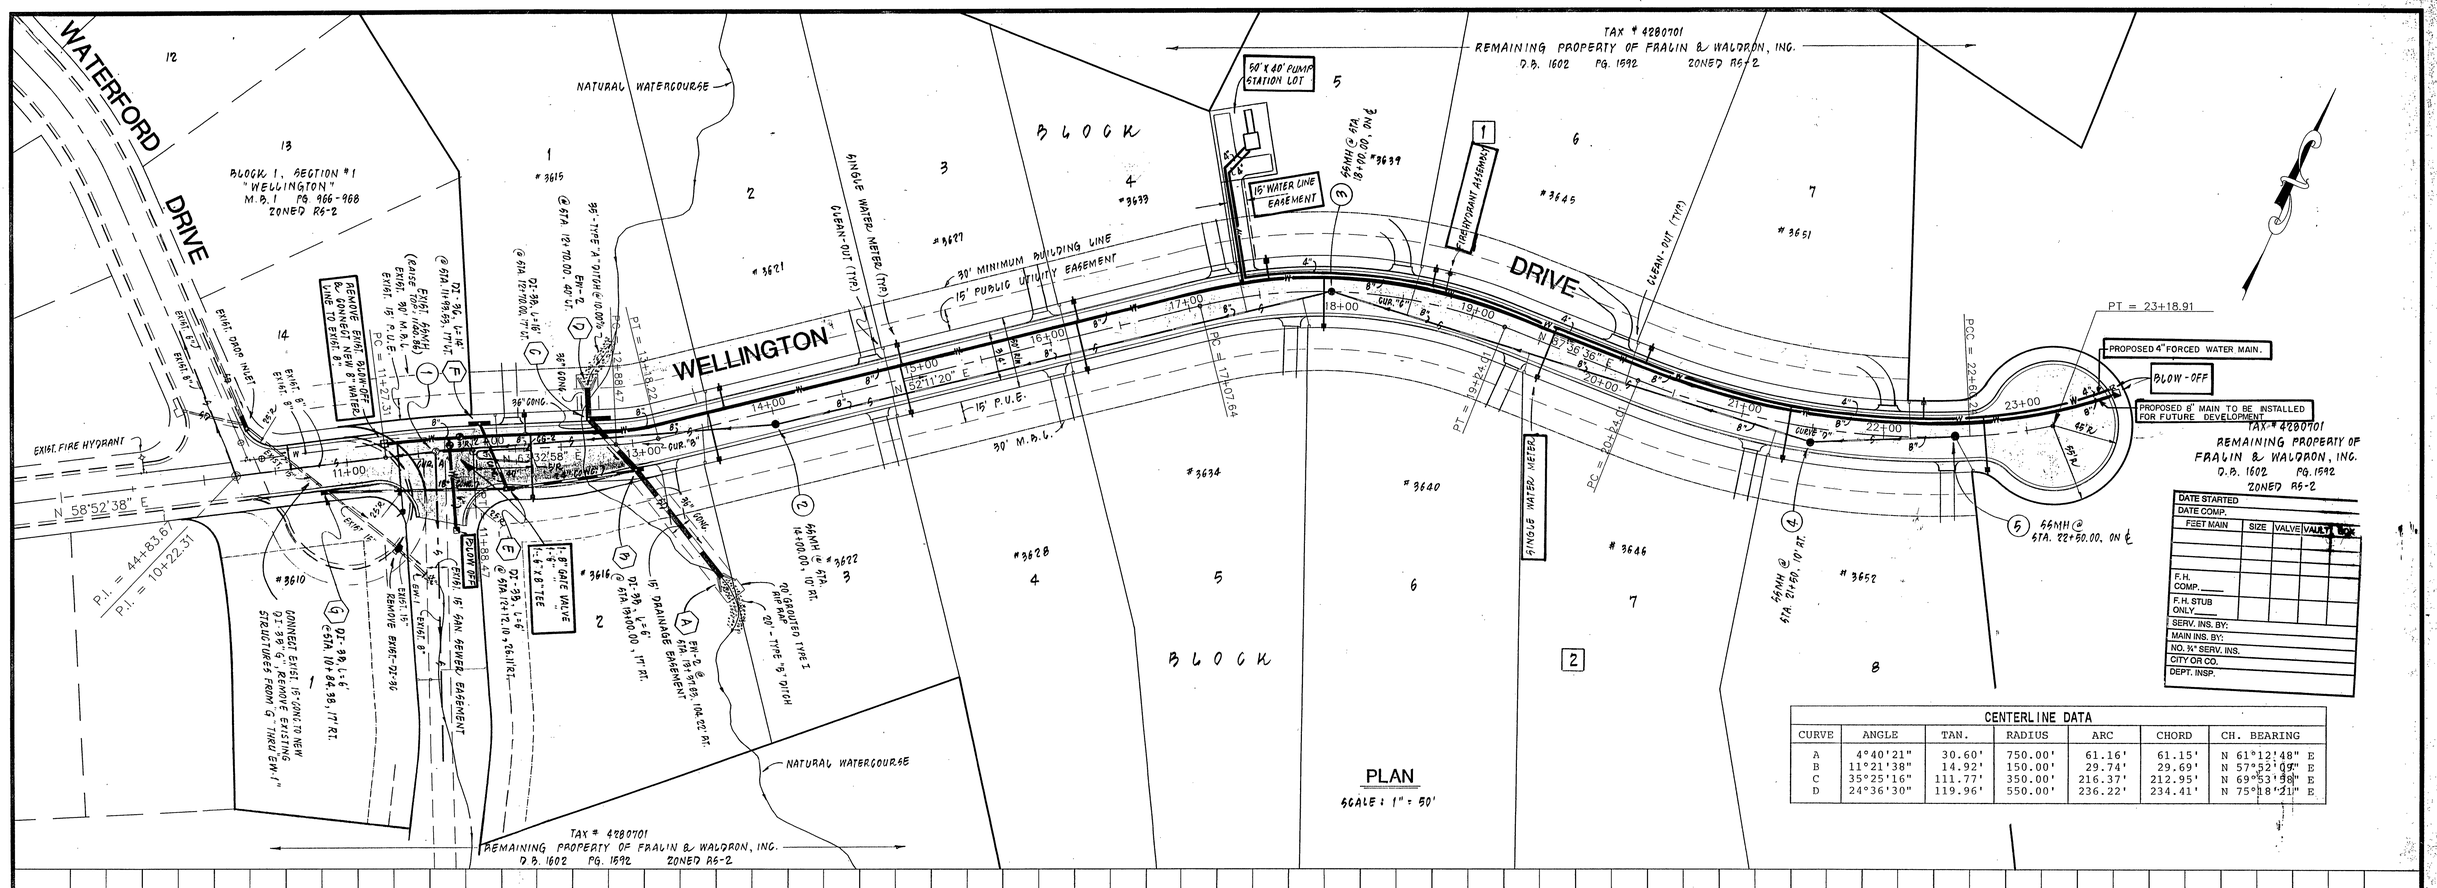

PLAN

SCALE : 1" = 50'

CENTERLINE DATA						
CURVE	ANGLE	TAN.	RADIUS	ARC	CHORD	CH. BEARING
A	4°40'21"	30.60'	750.00'	61.16'	61.15'	N 61°12'48" E
B	11°21'38"	14.92'	150.00'	29.74'	29.69'	N 57°52'07" E
C	35°25'16"	111.77'	350.00'	216.37'	212.95'	N 69°53'58" E
D	24°36'30"	119.96'	550.00'	236.22'	234.41'	N 75°18'21" E

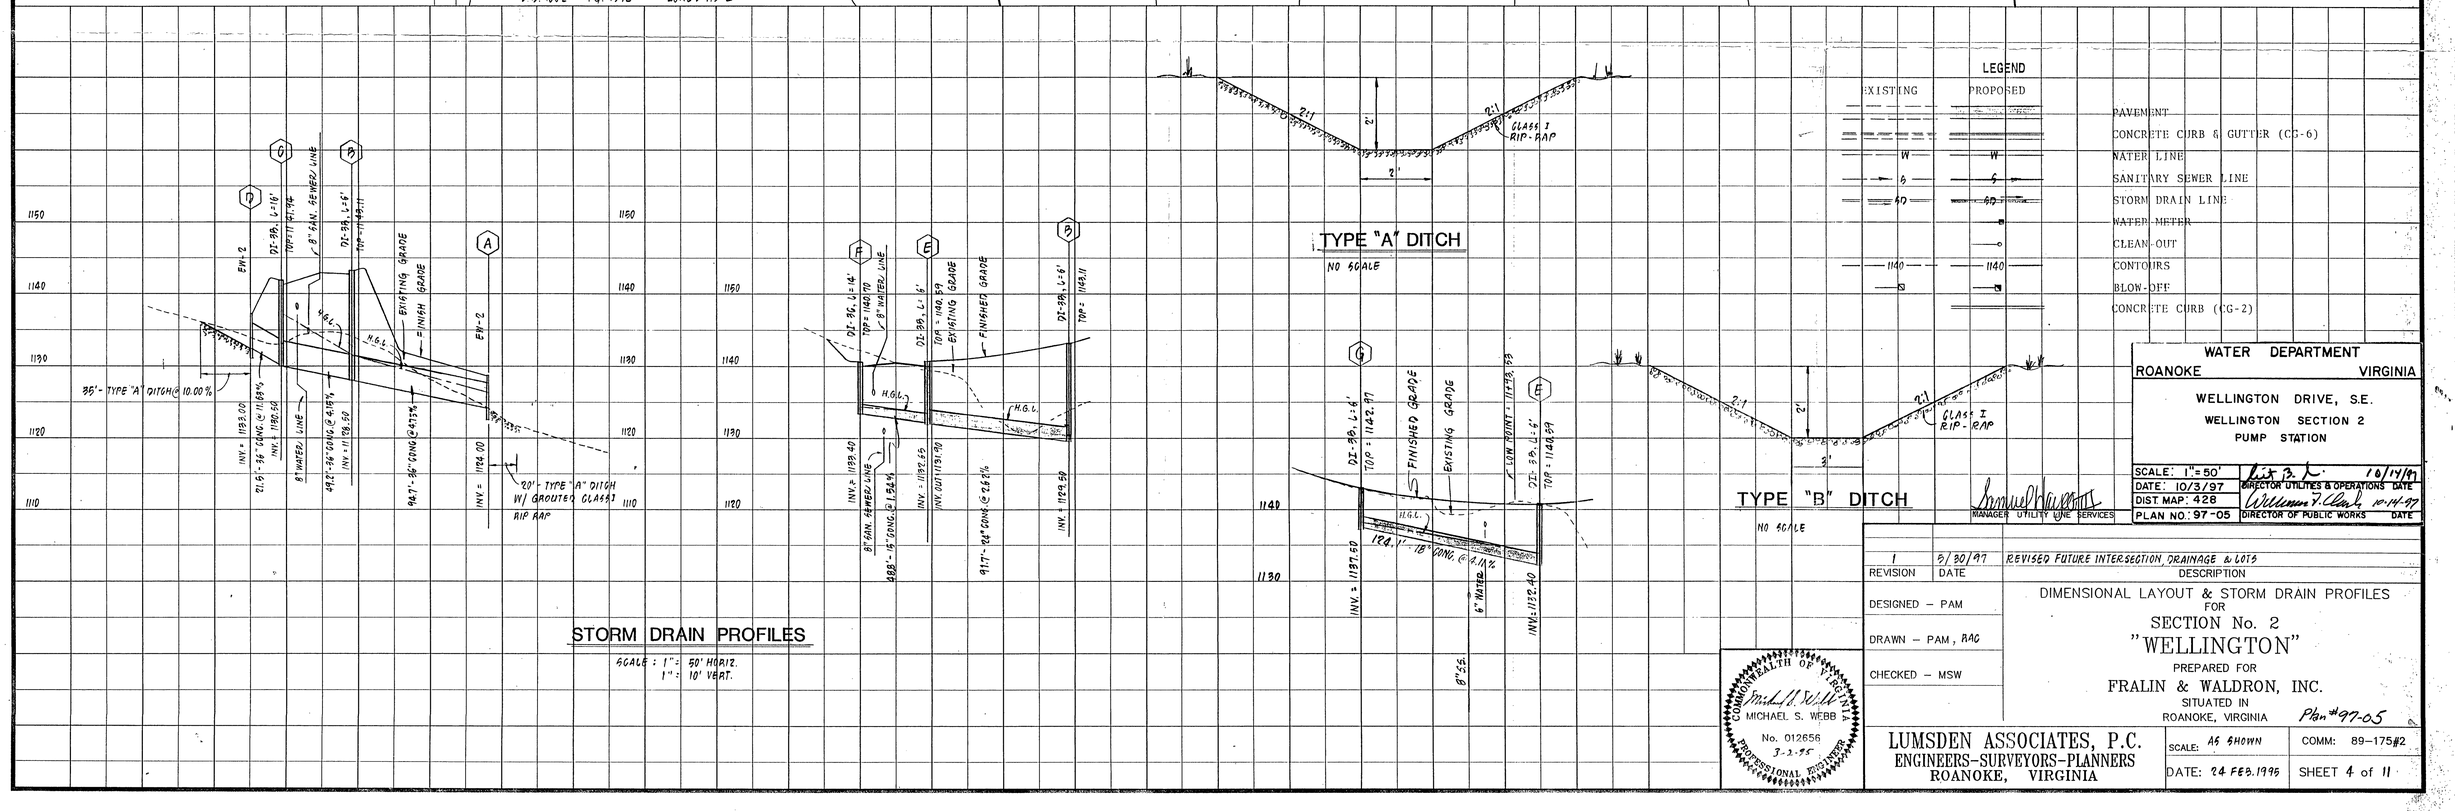

WATER DEPARTMENT
ROANOKE VIRGINIA

WELLINGTON DRIVE, S.E.
WELLINGTON SECTION 2
PUMP STATION

SCALE: 1"=50'
DATE: 10/3/97
DIST MAP: 428
PLAN NO.: 97-05

DIRECTOR UTILITIES & OPERATIONS DATE 10/14/97
DIRECTOR OF PUBLIC WORKS DATE 10-14-97
MANAGER UTILITY LINE SERVICES

REVISION	DATE	DESCRIPTION
1	5/30/97	REVISED FUTURE INTERSECTION, DRAINAGE & LOTS

DESIGNED – PAM
DRAWN – PAM, RAC
CHECKED – MSW

DIMENSIONAL LAYOUT & STORM DRAIN PROFILES
FOR
SECTION No. 2
"WELLINGTON"
PREPARED FOR
FRALIN & WALDRON, INC.
SITUATED IN
ROANOKE, VIRGINIA

Plan #97-05

COMMONWEALTH OF VIRGINIA
MICHAEL S. WEBB
No. 012656
3-2-95
PROFESSIONAL ENGINEER

LUMSDEN ASSOCIATES, P.C.
ENGINEERS-SURVEYORS-PLANNERS
ROANOKE, VIRGINIA

SCALE: AS SHOWN
DATE: 24 FEB. 1995
COMM: 89-175#2
SHEET 4 of 11