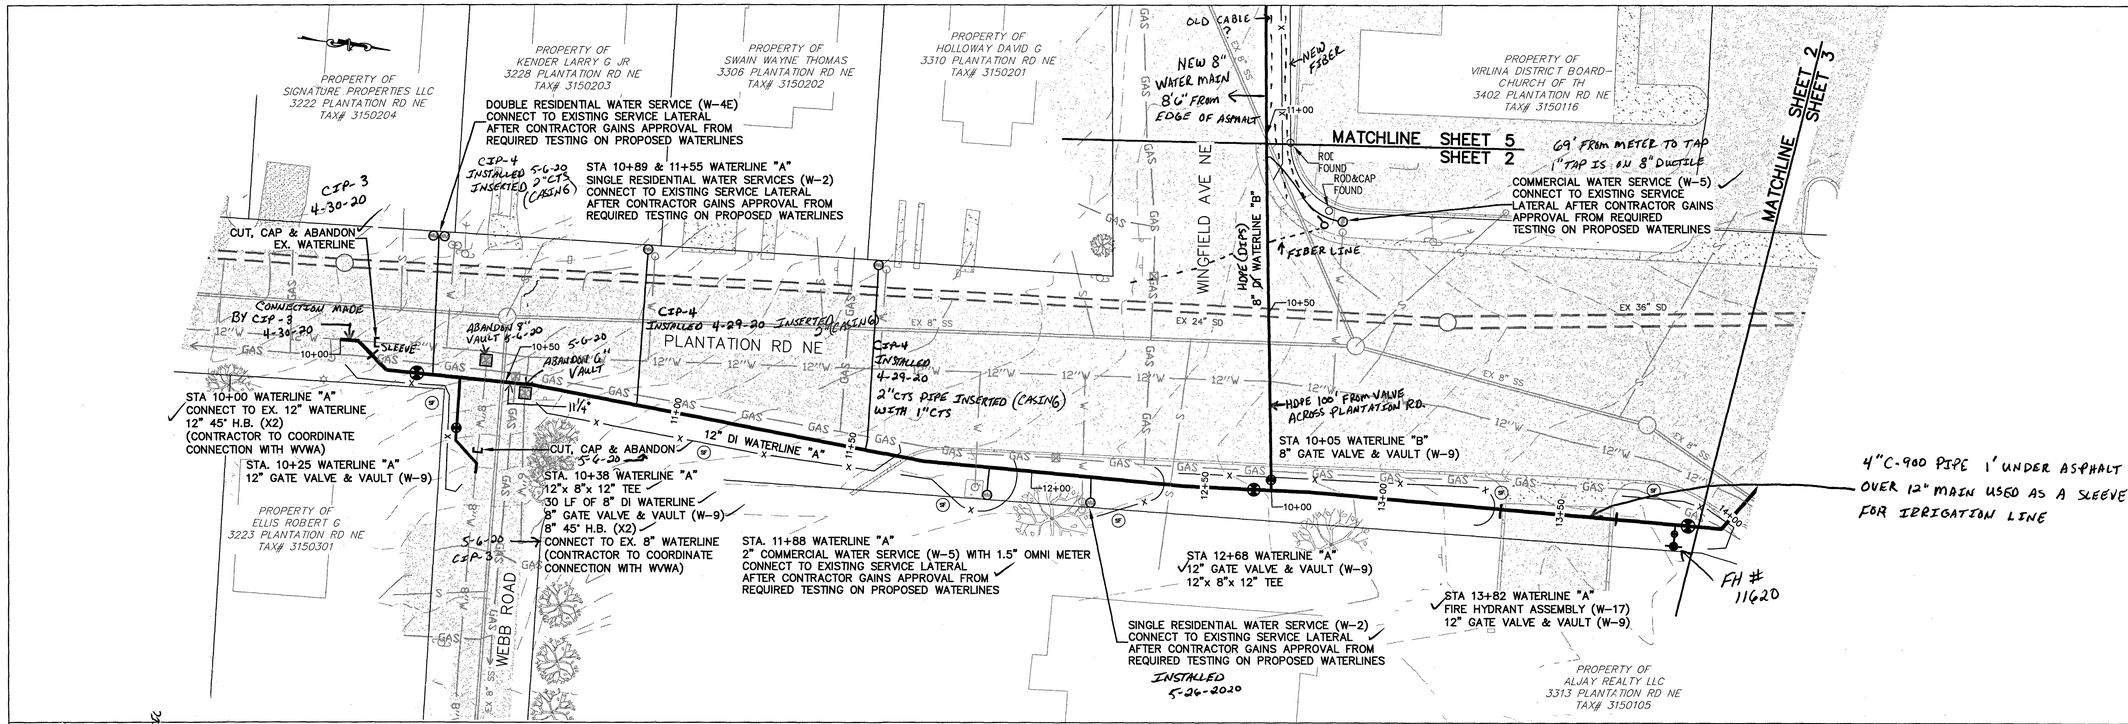

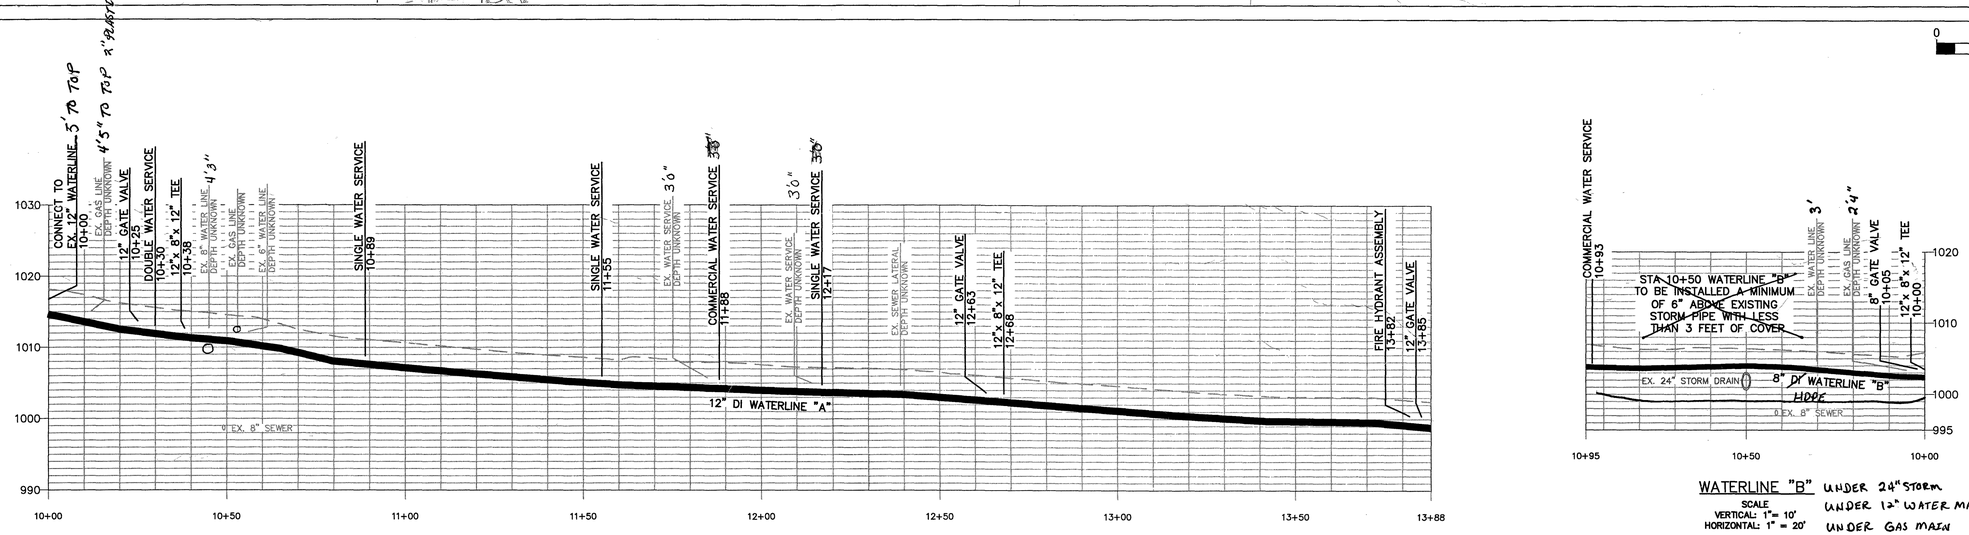

WATERLINE "A"

SCALE
VERTICAL: 1"= 10'
HORIZONTAL: 1" = 20'

WATERLINE "B"

SCALE
VERTICAL: 1"= 10'
HORIZONTAL: 1" = 20'

UNDER 24" STORM
UNDER 12" WATER MAIN
UNDER GAS MAIN
8" HDPE
DRILLED BY CIP-3
Dennis Rowan

GENERAL NOTES:
1. SEWER LATERALS SHOWN ARE BASED ON CCTV FOOTAGE. ADDITIONAL LATERALS & CONFLICTS SHALL BE INVESTIGATED BY CONTRACTOR PRIOR TO EXCAVATION.
2. PROPERTY LINES SHOWN ON THIS PAGE WERE SET BASED ON RECORDS AND FIELD SURVEY DATA.
3. ANY FIELD CHANGE THAT AFFECTS A DESIGN STANDARD SHALL BE APPROVED BY THIS PLAN SETS ENGINEER OF RECORD

WESTERN VIRGINIA WATER AUTHORITY
ENGINEERING SERVICES
601 S JEFFERSON ST, SUITE 300
ROANOKE, VA 24011
540-853-5700

COMMONWEALTH OF VIRGINIA
Jeffrey W Rogers
JEFFREY W. ROGERS
Lic. No. 027009
02/10/2020
PROFESSIONAL ENGINEER

WHITESIDE STREET WATERLINE REPLACEMENT

PLAN & PROFILE

Rev	Description	Date	By

Designed: DRJ, NSS
Drawn: AJC
Checked: DRJ, AJC
Approved: JWR
Date: FEB 2020
Project: WCIP-038