PLAN

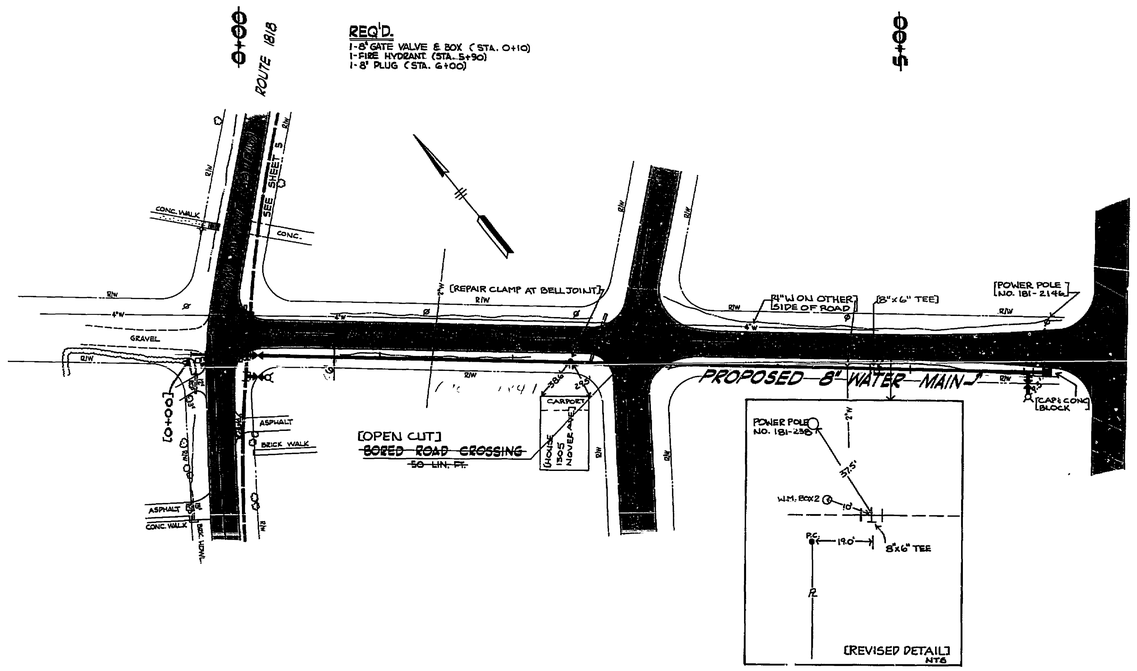

SCALE: 1 IN. = 50 FT.

PROFILE

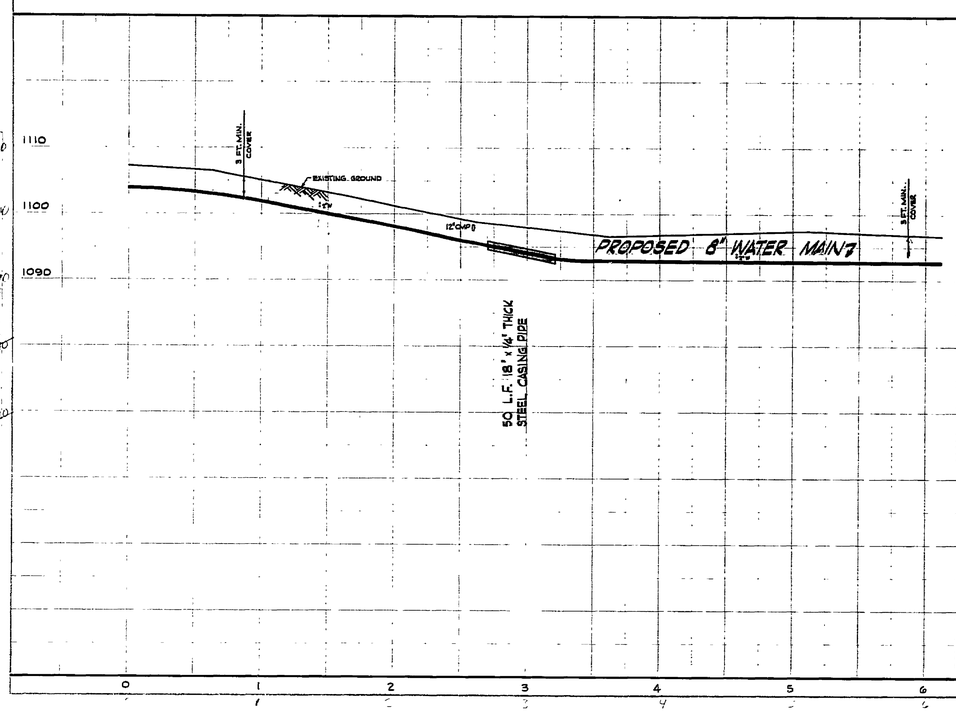

SCALE: HOR. 1 IN. = 50 FT.
VERT. 1 IN. = 10 FT.

COMMONWEALTH OF VIRGINIA
WILLIAM E. CONKLIN JR.
No. 2923
CERTIFIED PROFESSIONAL ENGINEER

ROANOKE COUNTY PUBLIC SERVICE AUTHORITY
ROANOKE COUNTY, VIRGINIA

WATER FACILITY IMPROVEMENTS
WOODLANDS INTERCONNECTION
PROJECT NO. 78-I-W
STA. 0+00 TO STA. 6+00

DES: W.H.C.	WILLIAM C. OVERMAN ASSOCIATES, P.C.	SCALE: AS SHOWN
DR: D.L.B.	ENGINEERS · SURVEYORS · PLANNERS	DATE: DEC., 1977
CK: W.E.C.	NORFOLK, VIRGINIA	SHEET 7 OF 8

DWG. NO. 6870

BUTLER BLUEPRINT

WT-0229