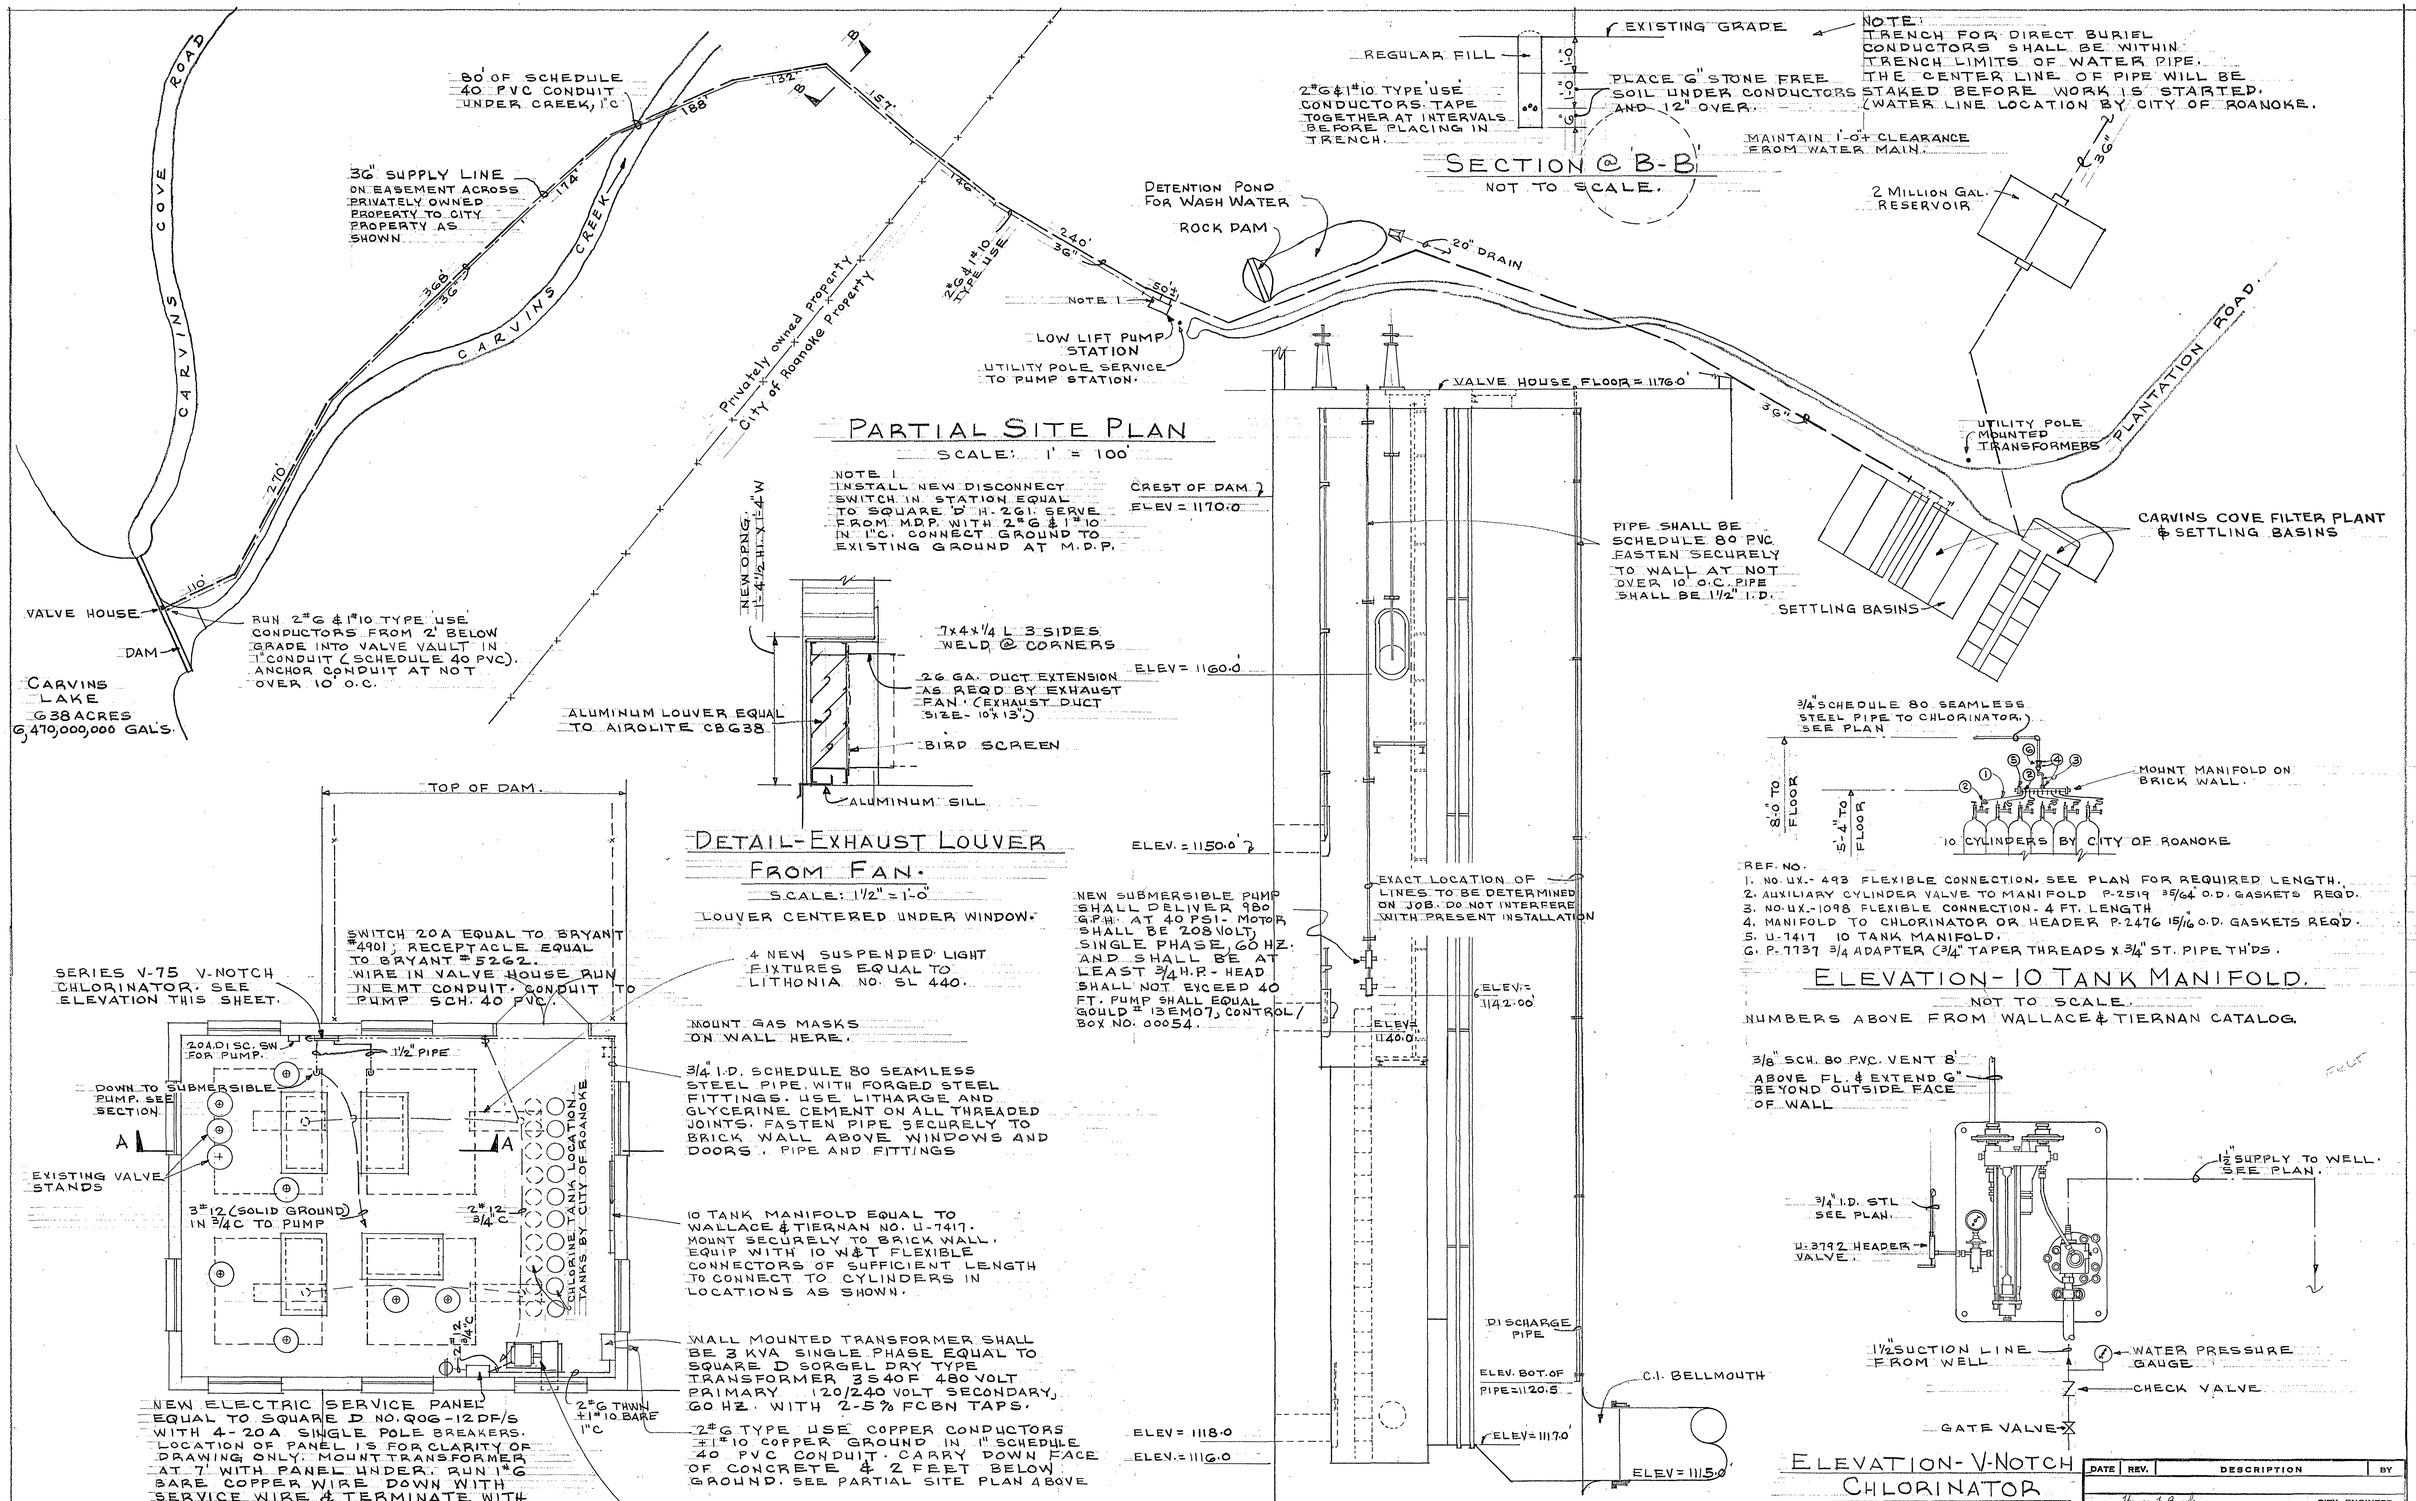

DATE	REV.	DESCRIPTION	BY

Thomas F. Brady — CITY ENGINEER

CHLORINATOR & RELATED WORK
CARVINS COVE VALVE HOUSE
FOR WATER DEPARTMENT
ROANOKE, VIRGINIA

CITY OF ROANOKE
OFFICE OF CITY ENGINEER
ROANOKE, VIRGINIA

DRAWN L.B.C. | CHECKED | APP'D | DATE 3-3-77 | JOB NO. 4266-A | SHEET 1 OF 1

CONTRACTOR MUST VERIFY ALL DIMENSIONS AT PROJECT BEFORE PROCEEDING WITH WORK