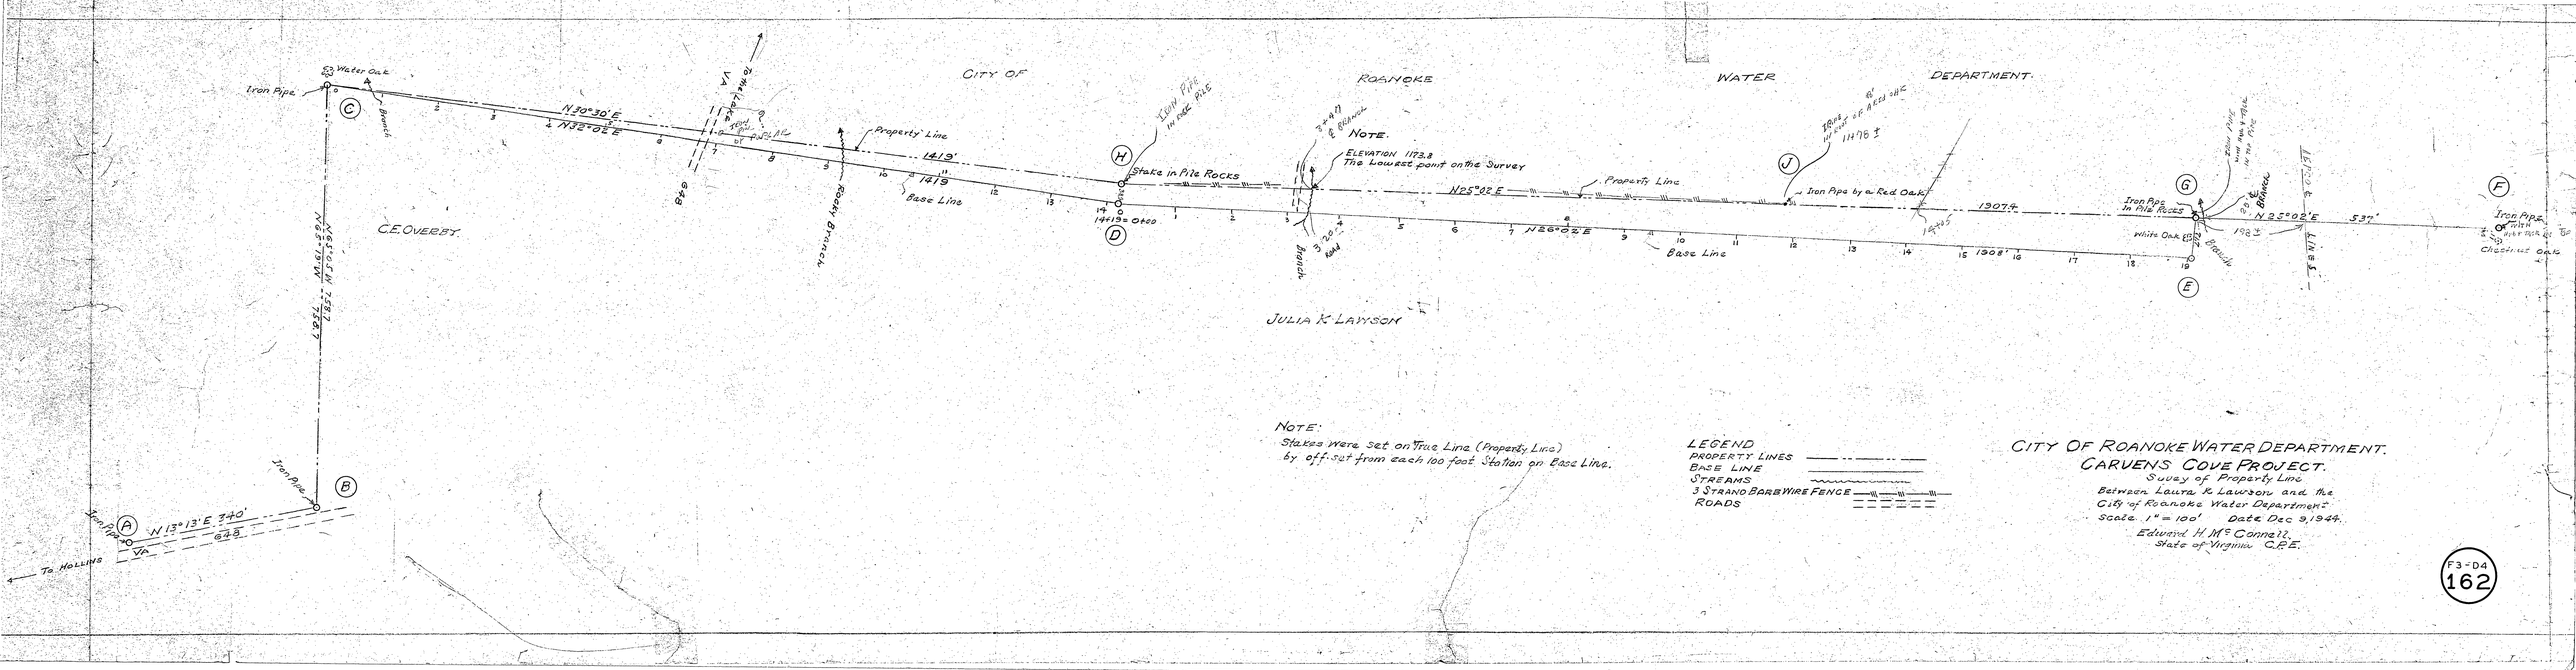

NOTE:
Stakes were set on True Line (Property Line) by off-set from each 100 foot Station on Base Line.

LEGEND
PROPERTY LINES
BASE LINE
STREAMS
3 STRAND BARBE WIRE FENCE
ROADS

CITY OF ROANOKE WATER DEPARTMENT.
CARVENS COVE PROJECT.

Survey of Property Line
Between Laura K Lawson and the City of Roanoke Water Department.
Scale 1" = 100' Date Dec 9, 1949.
Edward H. McConnell, State of Virginia C.P.E.

F3-04
162