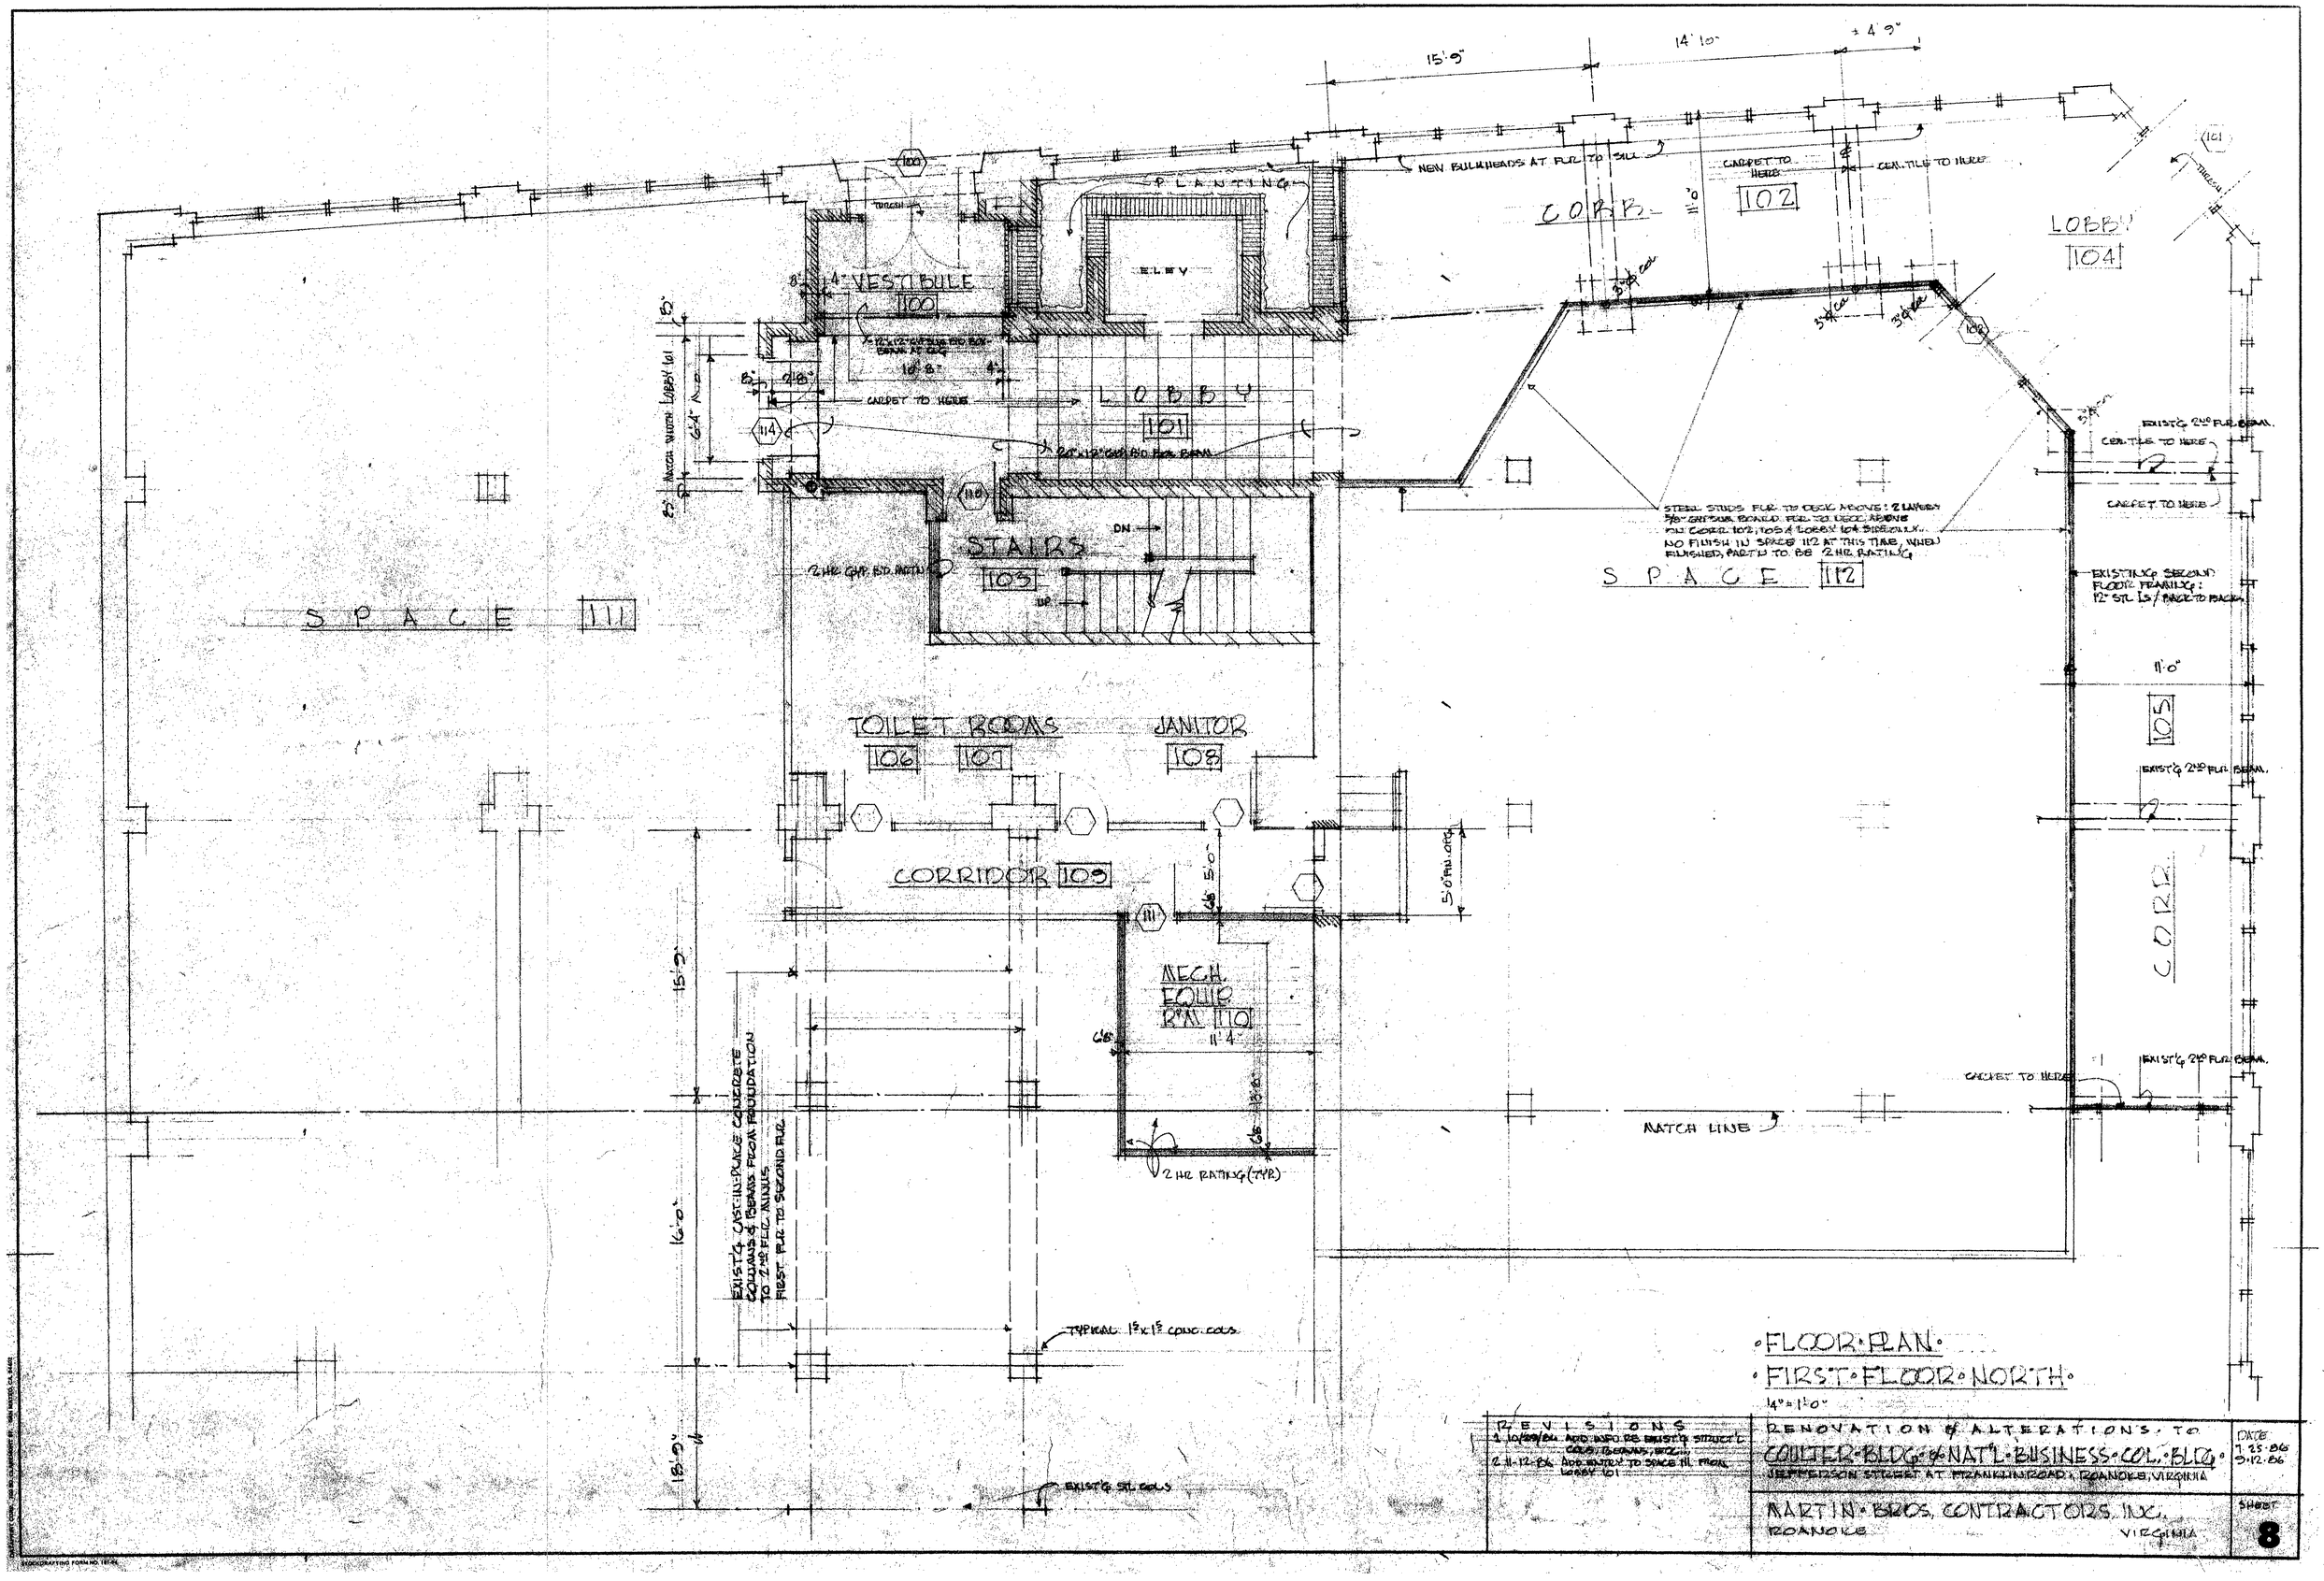

• FLOOR PLAN •

• FIRST • FLOOR • NORTH •

1/4" = 1'-0"

REVISIONS	RENOVATION & ALTERATIONS TO COULTER BLDG. & NAT'L BUSINESS COL. BLDG. JEFFERSON STREET AT FRANKLIN ROAD, ROANOKE, VIRGINIA	DATE 7-25-86 3-12-86
1. 10/29/86 ADD INFO. RE EXIST'G STRUCT'L COLS. & BEAMS, SECOND FLOOR. 2. 11-12-86 ADD ENTRY TO SPACE 111 FROM LOBBY 101	MARTIN BROS. CONTRACTORS, INC. ROANOKE VIRGINIA	SHEET 8