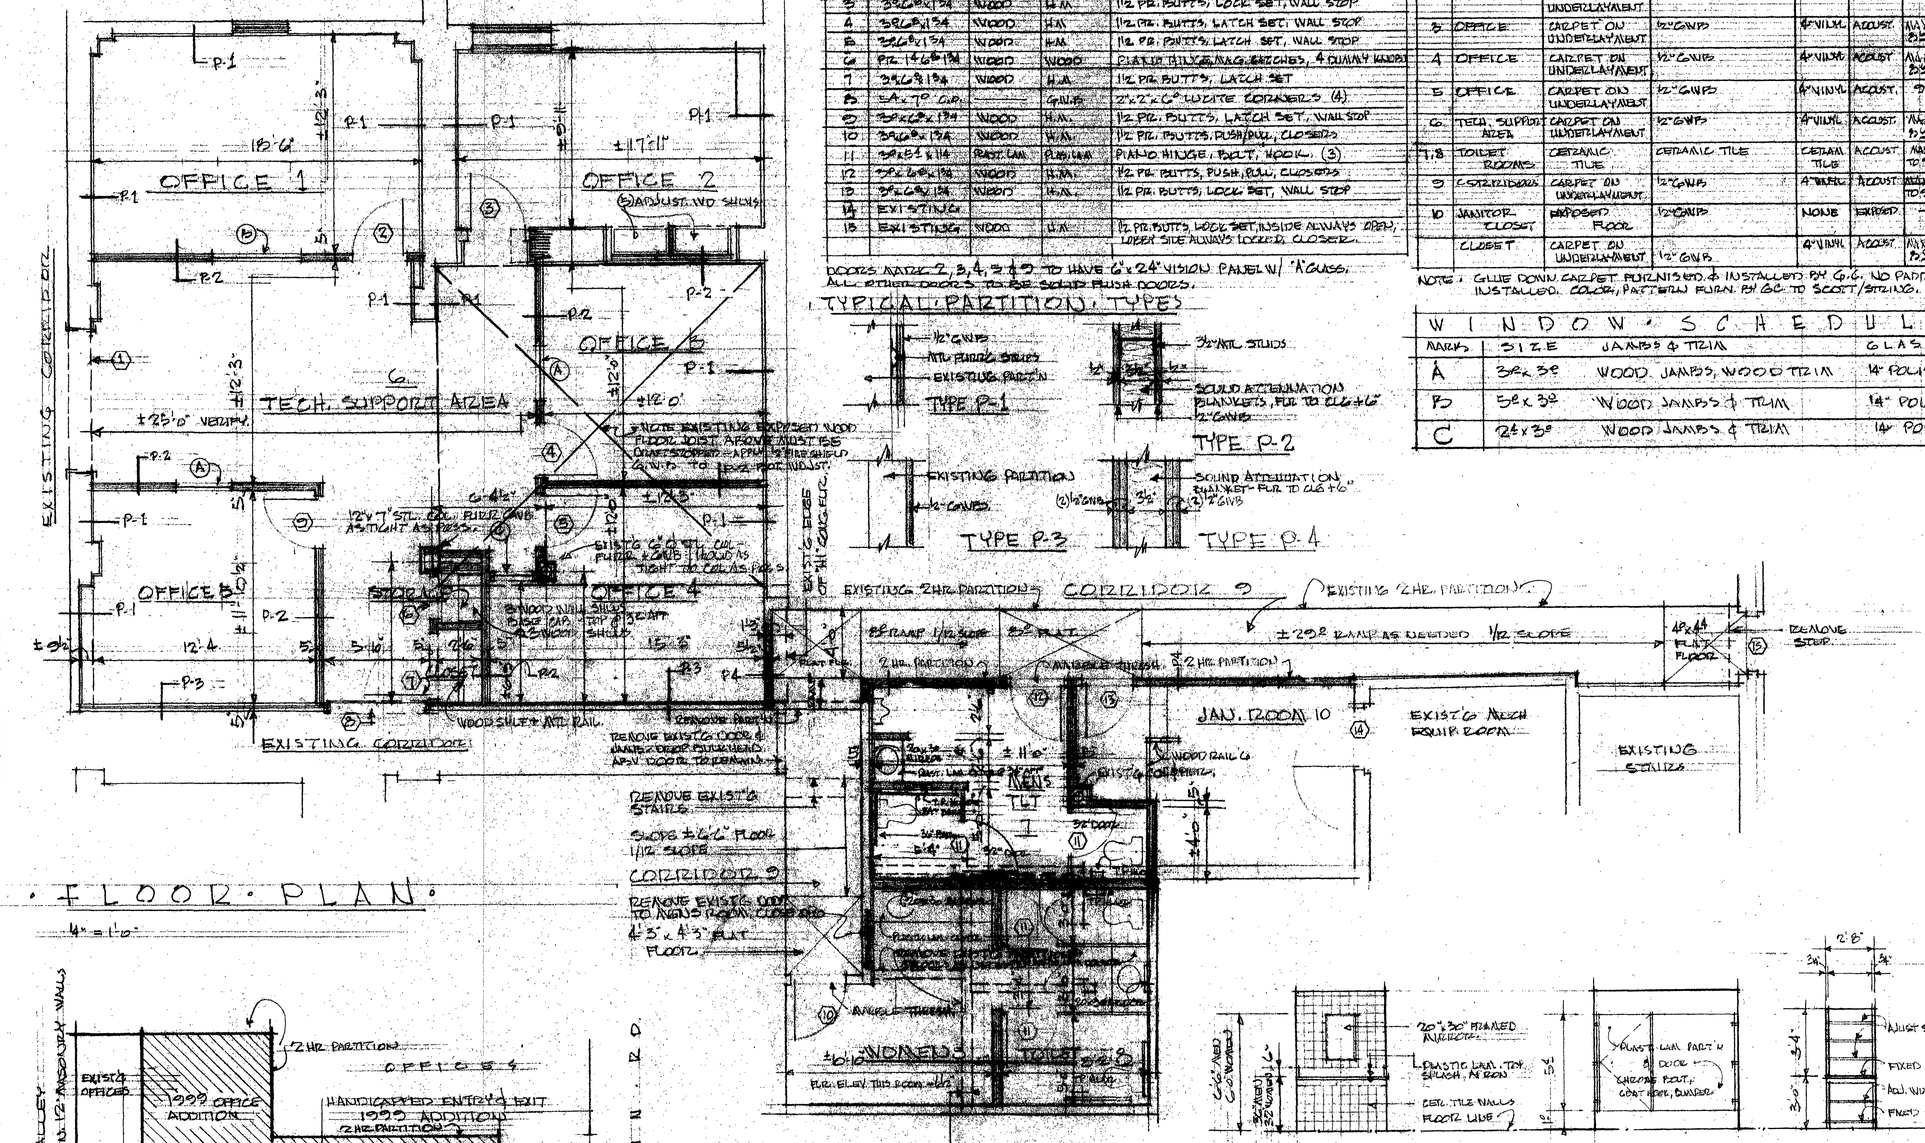

FLOOR PLAN

4" = 1'-0"

DOOR SCHEDULE

MARK	SIZE	MATERIAL	JAMB	REMARKS
1	8'0" 7'0" C.O.		GWB	2"x2"x6'0" LUDITE CORNERS (4)
2	3'0"x6'8"x1¾	WOOD	H.M.	1½ PR. BUTTS, LOCK SET, WALL STOP
3	3'0"x6'8"x1¾	WOOD	H.M.	1½ PR. BUTTS, LOCK SET, WALL STOP
4	3'0"x6'8"x1¾	WOOD	H.M.	1½ PR. BUTTS, LATCH SET, WALL STOP
5	3'0"x6'8"x1¾	WOOD	H.M.	1½ PR. BUTTS, LATCH SET, WALL STOP
6	PR. 1'6"x6'8"x1¾	WOOD	WOOD	PLATE HINGE, MAG. LATCHES, 4 DUMMY WOOD
7	3'0"x6'8"x1¾	WOOD	H.M.	1½ PR. BUTTS, LATCH SET
8	2'4"x7'0" C.O.		GWB	2"x2"x6'0" LUDITE CORNERS (4)
9	3'0"x6'8"x1¾	WOOD	H.M.	1½ PR. BUTTS, LATCH SET, WALL STOP
10	3'0"x6'8"x1¾	WOOD	H.M.	1½ PR. BUTTS, PUSH/PULL, CLOSERS
11	3'0"x5'1"x1¼	PLAST. LAM.	PLAST. LAM.	PIANO HINGE, BOLT, HOOK. (3)
12	3'0"x6'8"x1¾	WOOD	H.M.	1½ PR. BUTTS, PUSH, PULL, CLOSERS
13	3'0"x6'8"x1¾	WOOD	H.M.	1½ PR. BUTTS, LOCK SET, WALL STOP
14	EXISTING			
15	EXISTING	WOOD	H.M.	1½ PR. BUTTS, LOCK SET, INSIDE ALWAYS OPEN, LOWER SIDE ALWAYS LOCKED, CLOSER.

DOORS MARK 2, 3, 4, 5 & 9 TO HAVE 6"x24" VISION PANEL W/ "A" GLASS. ALL OTHER DOORS TO BE SOLID PUSH DOORS.

TYPICAL PARTITION TYPES

TYPE P-1 — TYPE P-2 — TYPE P-3 — TYPE P-4

ROOM FINISH SCHEDULE

NO.	NAME	FLOOR	WALLS	BASE	CEIL	HGT	REMARKS
1	OFFICE	CARPET ON UNDERLAYMENT	½" GWB-PTD	4" VINYL	ACOUST.	MAX 8'5"	PAINT WALLS, DOOR, TRIM
2	OFFICE	CARPET ON UNDERLAYMENT	½" GWB	4" VINYL	ACOUST.	9'0"	PAINT WALLS, DOOR, TRIM
3	OFFICE	CARPET ON UNDERLAYMENT	½" GWB	4" VINYL	ACOUST.	MAX 8'5"	PAINT WALLS, DOOR, TRIM
4	OFFICE	CARPET ON UNDERLAYMENT	½" GWB	4" VINYL	ACOUST.	MAX 8'5"	PAINT WALLS, DOOR, TRIM
5	OFFICE	CARPET ON UNDERLAYMENT	½" GWB	4" VINYL	ACOUST.	9'0"	PAINT WALLS, DOOR, TRIM
6	TECH. SUPPORT AREA	CARPET ON UNDERLAYMENT	½" GWB	4" VINYL	ACOUST.	MAX. 8'5"	PAINT WALLS, DOORS, TRIM
7, 8	TOILET ROOMS	CERAMIC TILE	CERAMIC TILE	CERAM. TILE	ACOUST.	MAX. TO 9'0"	PAINT DOORS, TRIM; PLASTIC LAM. TOILET PARTITIONS; LAV. CAPS.
9	CORRIDORS	CARPET ON UNDERLAYMENT	½" GWB	4" VINYL	ACOUST.	MAX. TO 9'0"	PAINT WALLS, DOORS, TRIM
10	JANITOR CLOSET	EXPOSED FLOOR	½" GWB	NONE	EXPOSED	–	PAINT DOORS, TRIM
	CLOSET	CARPET ON UNDERLAYMENT	½" GWB	4" VINYL	ACOUST.	MAX 8'5"	PAINT WALLS, DOOR, TRIM, WD SHELF @ 5'0", CHROME ROD @ 5'0"

NOTE: GLUE DOWN CARPET FURNISHED & INSTALLED BY G.C. NO PADDING. CARPET ALLOW 18$/YD INSTALLED. COLOR, PATTERN FURN. BY GC TO SCOTT/STRING. FOR SELECTION.

WINDOW SCHEDULE

MARK	SIZE	JAMBS & TRIM	GLASS
A	3'0"x3'0"	WOOD JAMBS, WOOD TRIM	¼" POLISHED PLATE
B	5'0"x3'0"	WOOD JAMBS & TRIM	¼" POLISHED PLATE
C	2'4"x3'0"	WOOD JAMBS & TRIM	¼" POLISHED PLATE

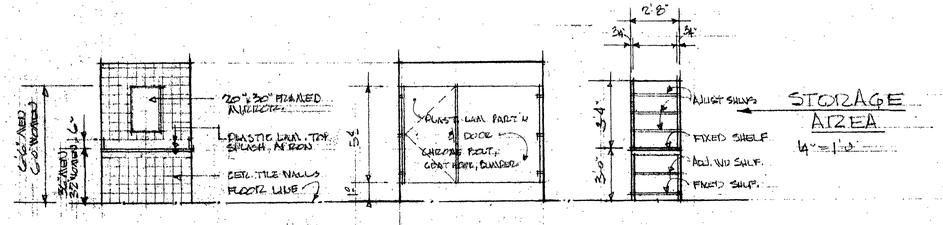

TYPICAL TOILET ROOM DET'LS

14" = 1'-0"

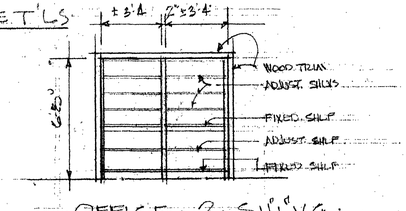

OFFICE 2 SHLVG

14" = 1'-0"

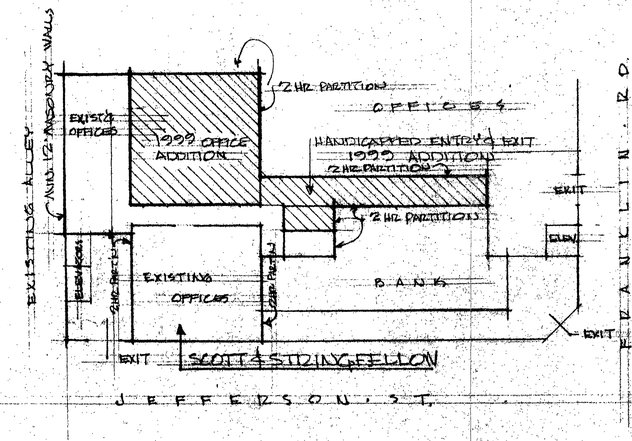

KEY PLAN

NO SCALE

REVISIONS	BY

CHARLES A. ADDITION
SCOTT & STRING & FELLOW
JEFFERSON & FRANKLIN
INDIANAPOLIS, INDIANA

DRAWN WLP
CHECKED
DATE 31 NOV. 99
SCALE ADAPTED
JOB NO. 98-110
SHEET 1 OF 2 SHEETS