#5 Needs Board 605
#7 Needs Board 605

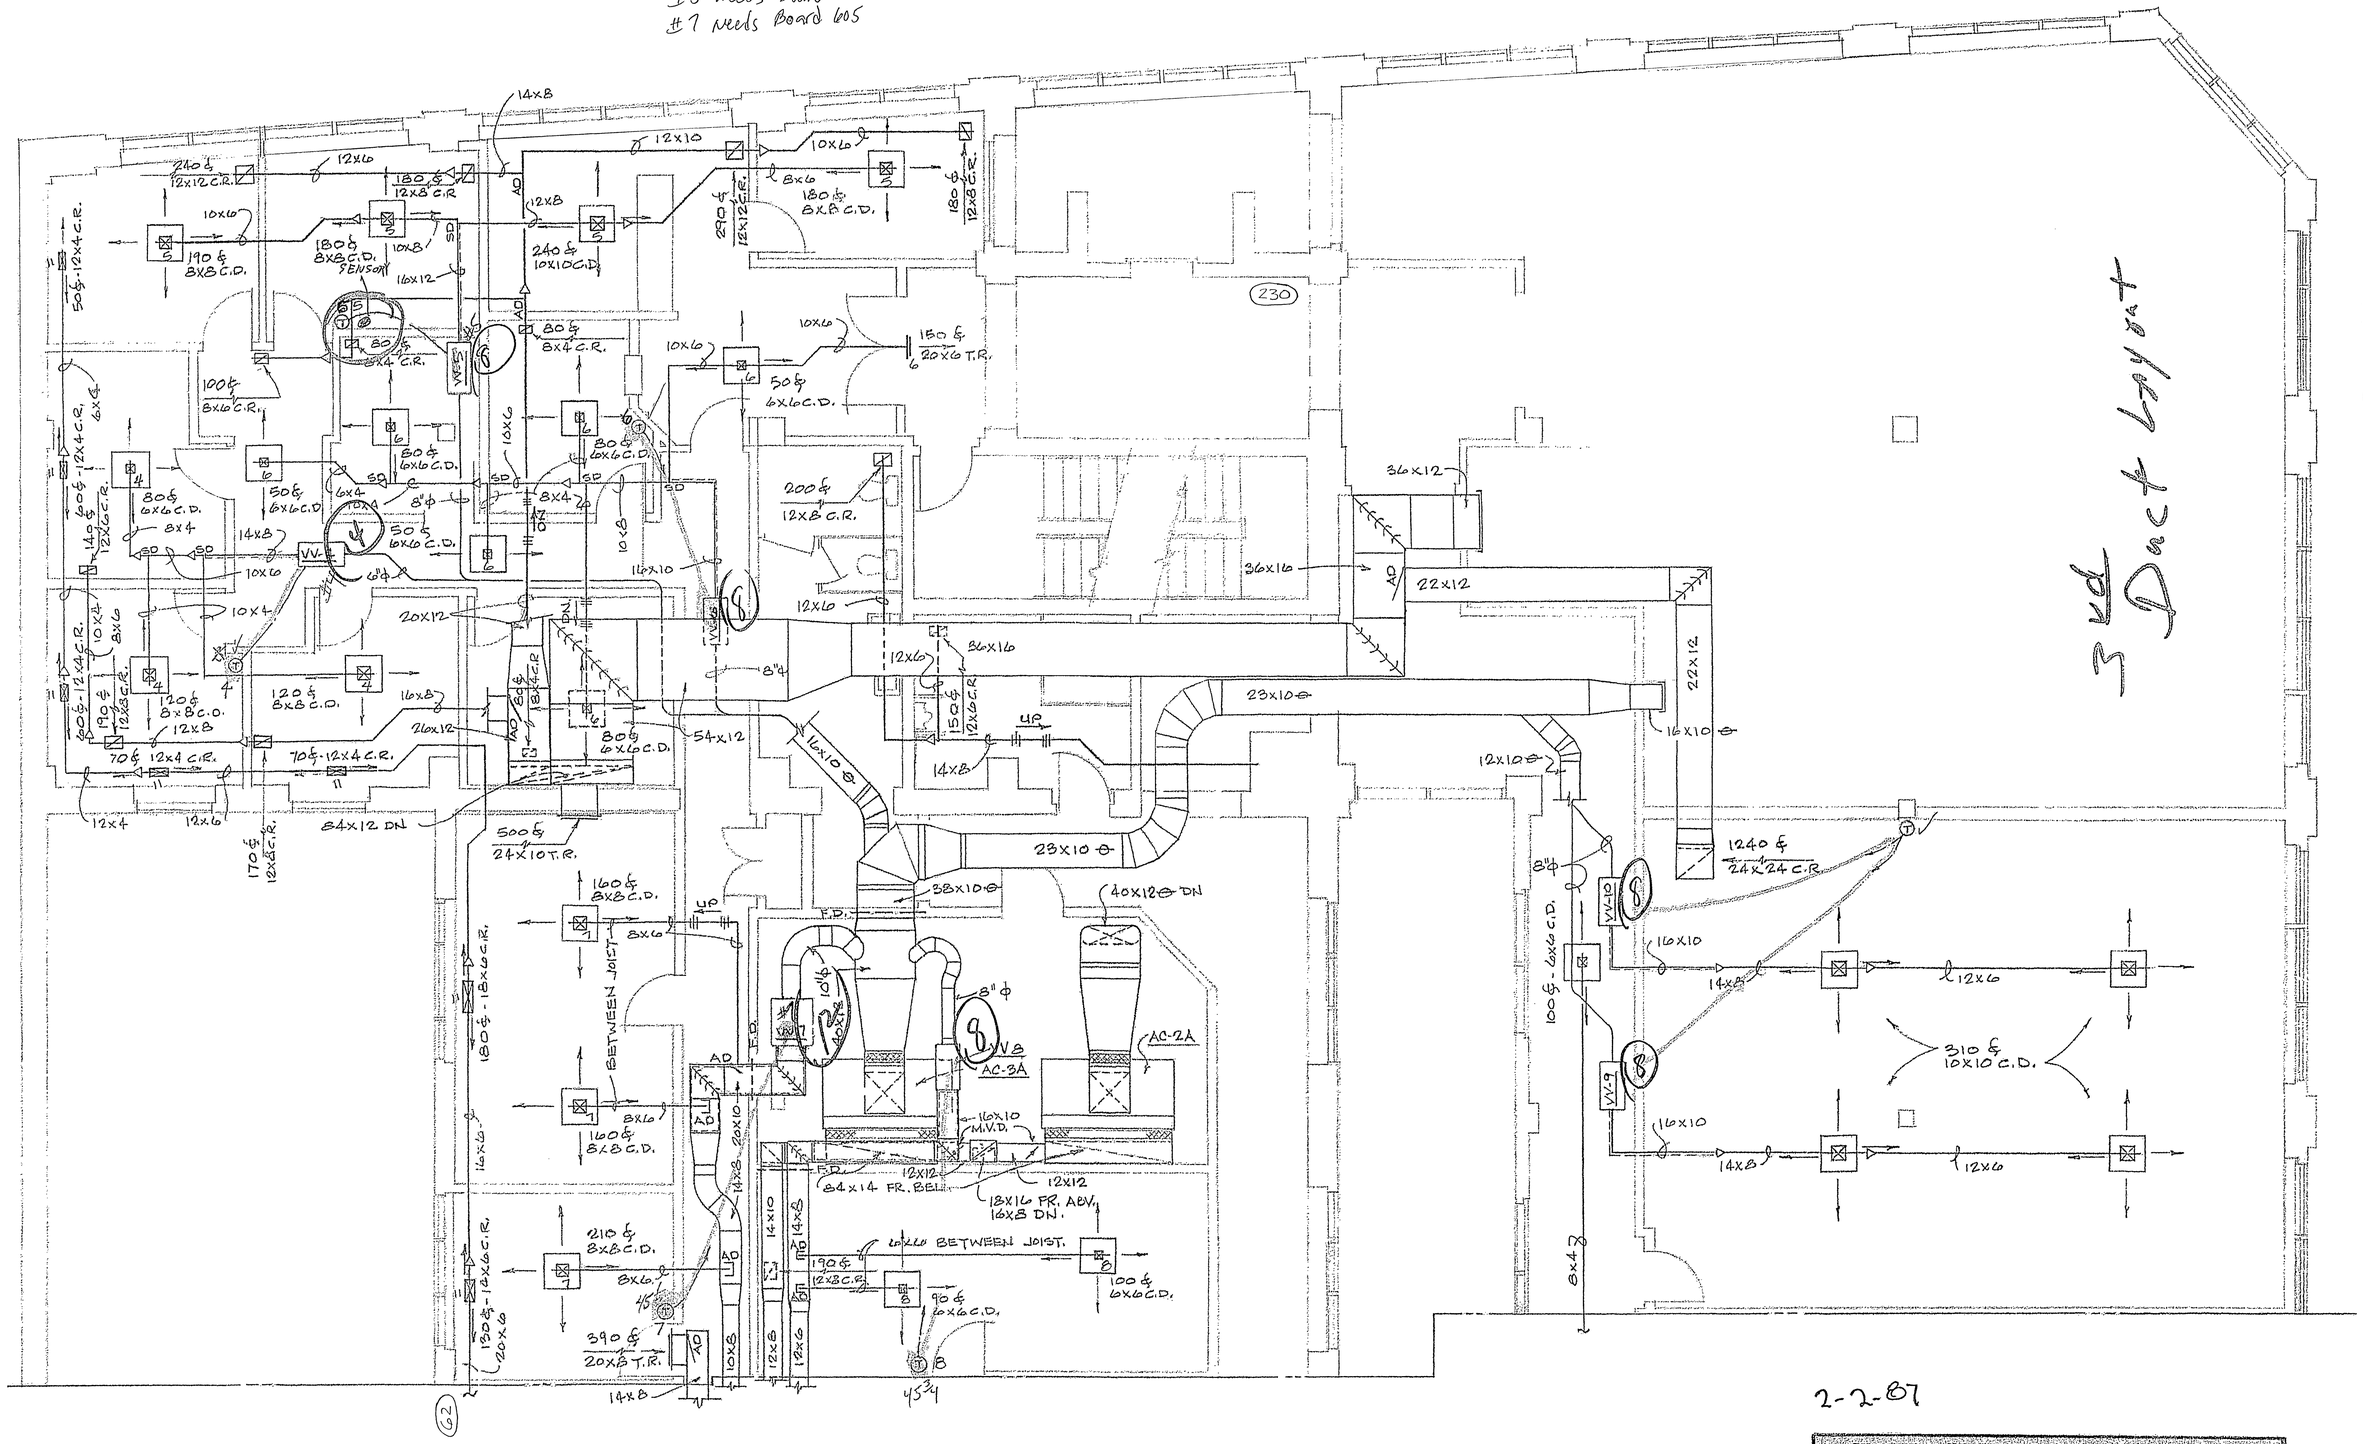

2-2-87

THIRD FLOOR PLAN - NORTH

SCALE : 1/4" = 1'-0"

CHARLES D. KEFFER, II – CONSULTING ENGINEER
Roanoke Virginia

RENOVATION & ALTERATIONS TO
COULTER BLDG. & NATL. BUSINESS COL.
JEFFERSON ST. AT FRANKLIN RD., ROANOKE, VA.

DATE 31 JAN 87

MARTIN BROS. CONTRACTORS, INC.
ROANOKE VIRGINIA

SHEET M-3A

DUCTWORK-HVAC