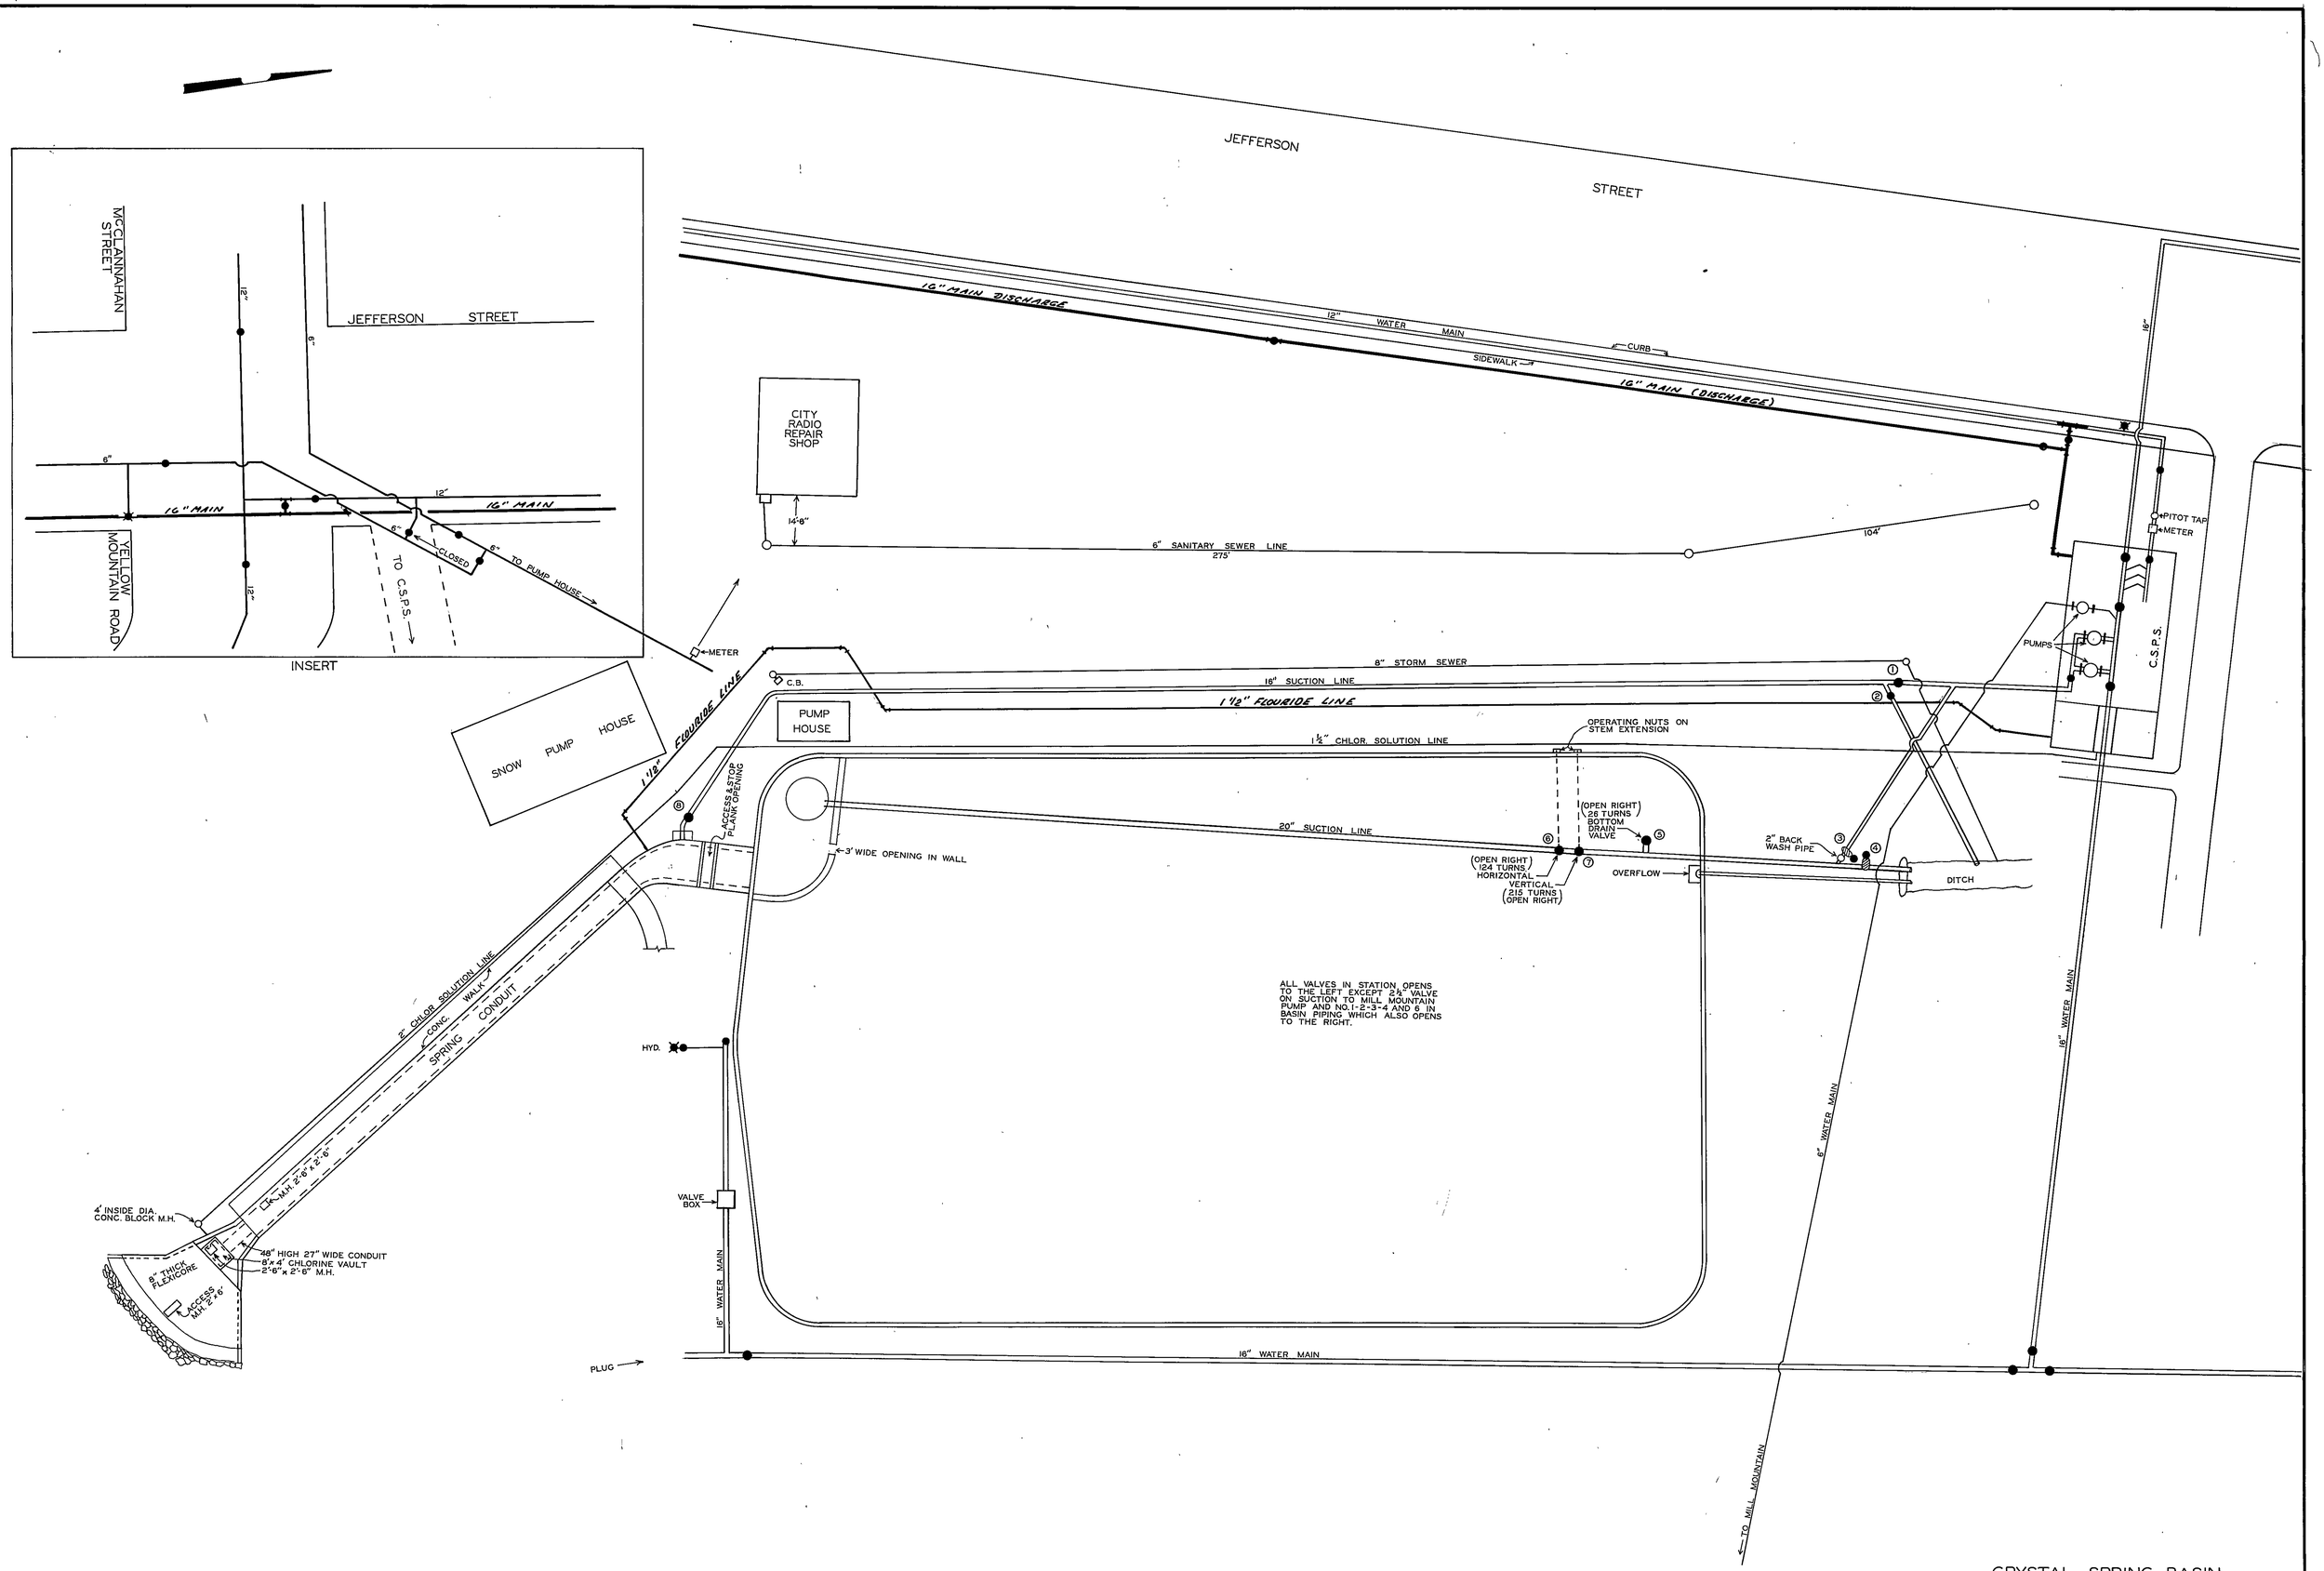

CRYSTAL SPRING BASIN
& PUMPING STATION
DRAWN BY C.A.H. JULY 23, 1970
1" = 20'

F3-D2
362