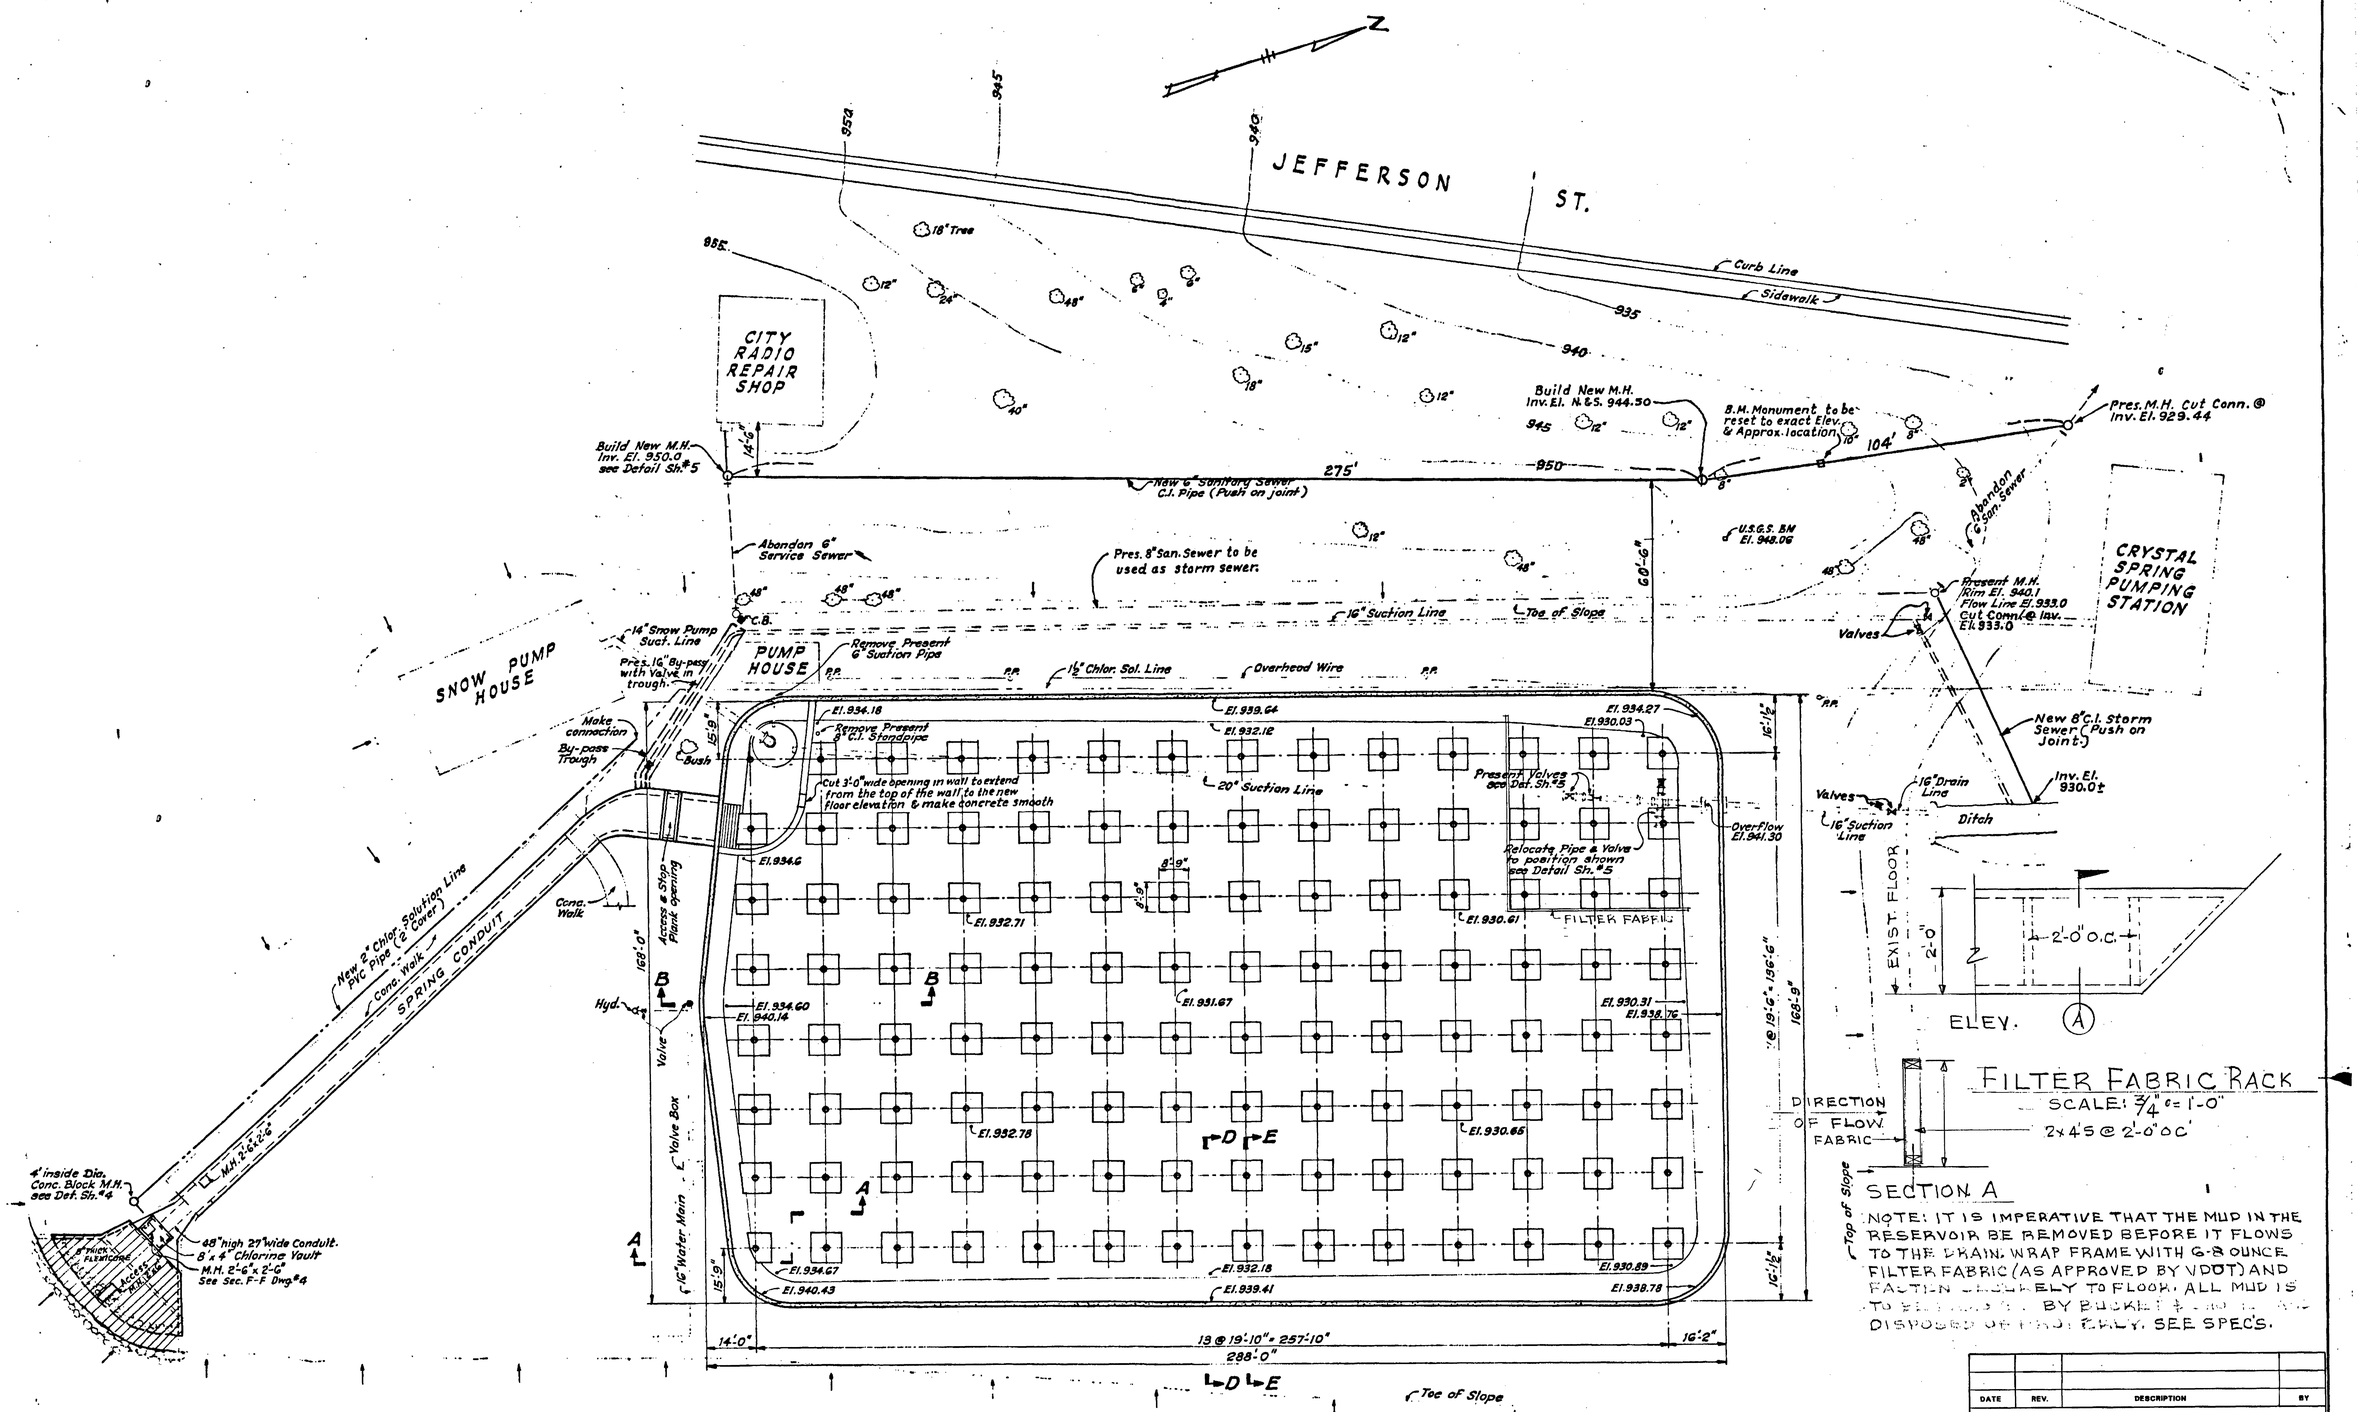

PLAN
Scale: 1" = 20'-0"

DATE	REV.	DESCRIPTION	BY

01/02/01 CITY ENGINEER

GUNITE
CRYSTAL SPRINGS RESEVOIR
2006 S. JEFFERSON ST.
FOR WATER DEPARTMENT
ROANOKE, VIRGINIA

DRAWN
CHECKED
APPROVED
DATE 1-08-01
PLAN NO. 00-12-68
SHEET 1 OF 3

OFFICE OF CITY ENGINEER
MUNICIPAL BUILDING, ROOM 350
215 CHURCH AVENUE, S.W.
ROANOKE, VIRGINIA 24011