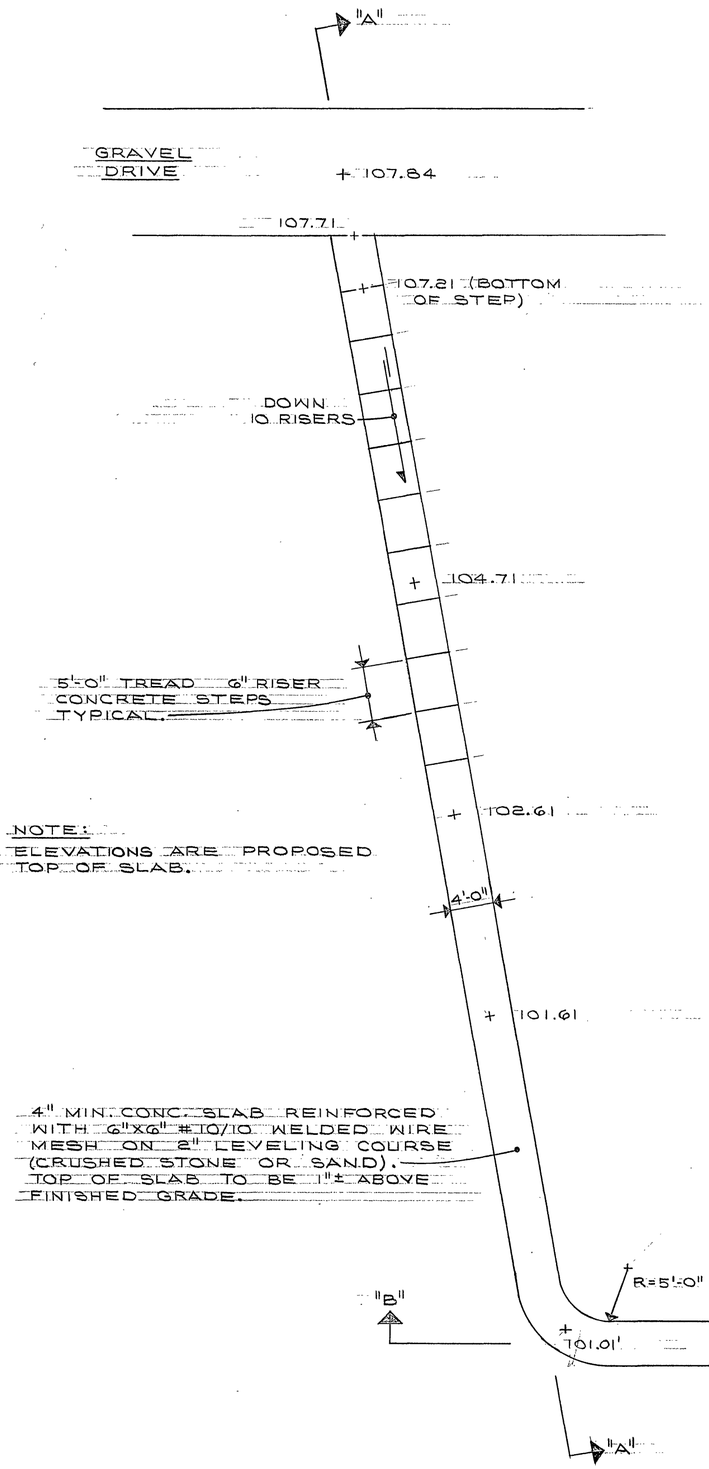

NOTE:
ELEVATIONS ARE PROPOSED TOP OF SLAB.

4" MIN. CONC. SLAB REINFORCED WITH 6"X6" #10/10 WELDED WIRE MESH ON 2" LEVELING COURSE (CRUSHED STONE OR SAND). TOP OF SLAB TO BE 1"± ABOVE FINISHED GRADE.

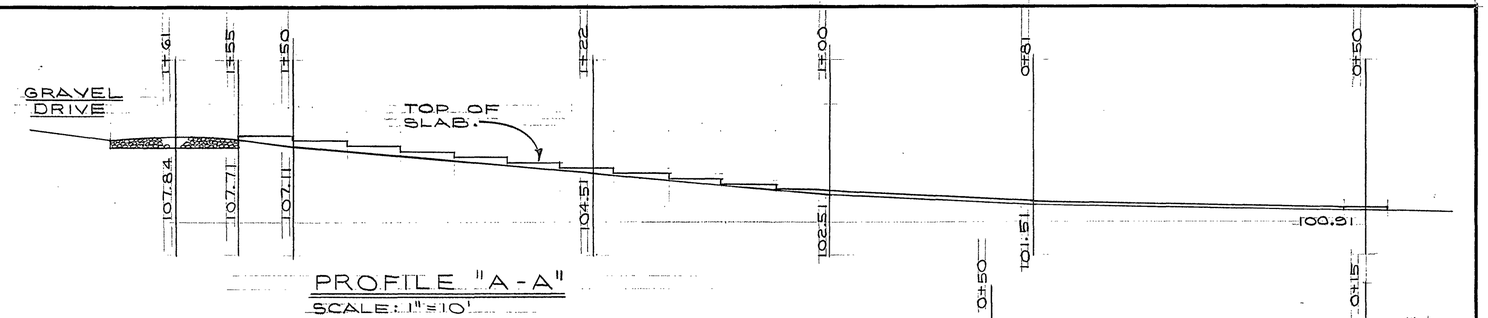

PROFILE "A-A"
SCALE: 1" = 10'

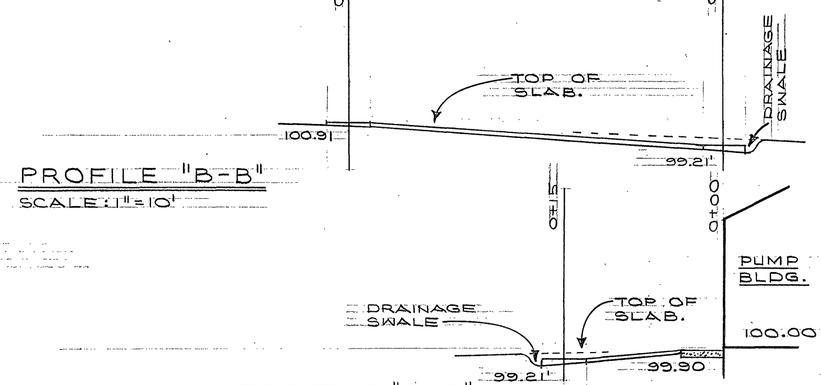

PROFILE "B-B"
SCALE: 1" = 10'

NOTE:
ELEVATIONS ARE FINISHED GRADES.

PROFILE "C-C"
SCALE: 1" = 10'

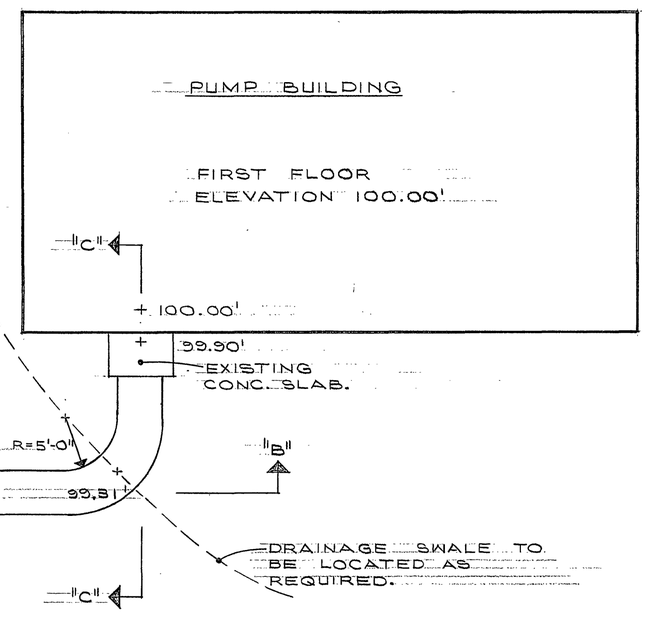

SITE PLAN
SCALE: 1" = 10'

DATE	REV.	DESCRIPTION	BY
SITE PLAN & PROFILES			

CITY ENGINEER

SIDEWALK PLAN
OLD PUMP STATION
CRYSTAL SPRING
ROANOKE, VA.

DRAWN LBV
CHECKED LBC
APP'D
DATE 8-23-76
JOB NO.

CITY OF ROANOKE
OFFICE OF CITY ENGINEER
ROANOKE, VIRGINIA

SHEET 1 OF 1

CONTRACTOR MUST VERIFY ALL DIMENSIONS AT PROJECT BEFORE PROCEEDING WITH WORK