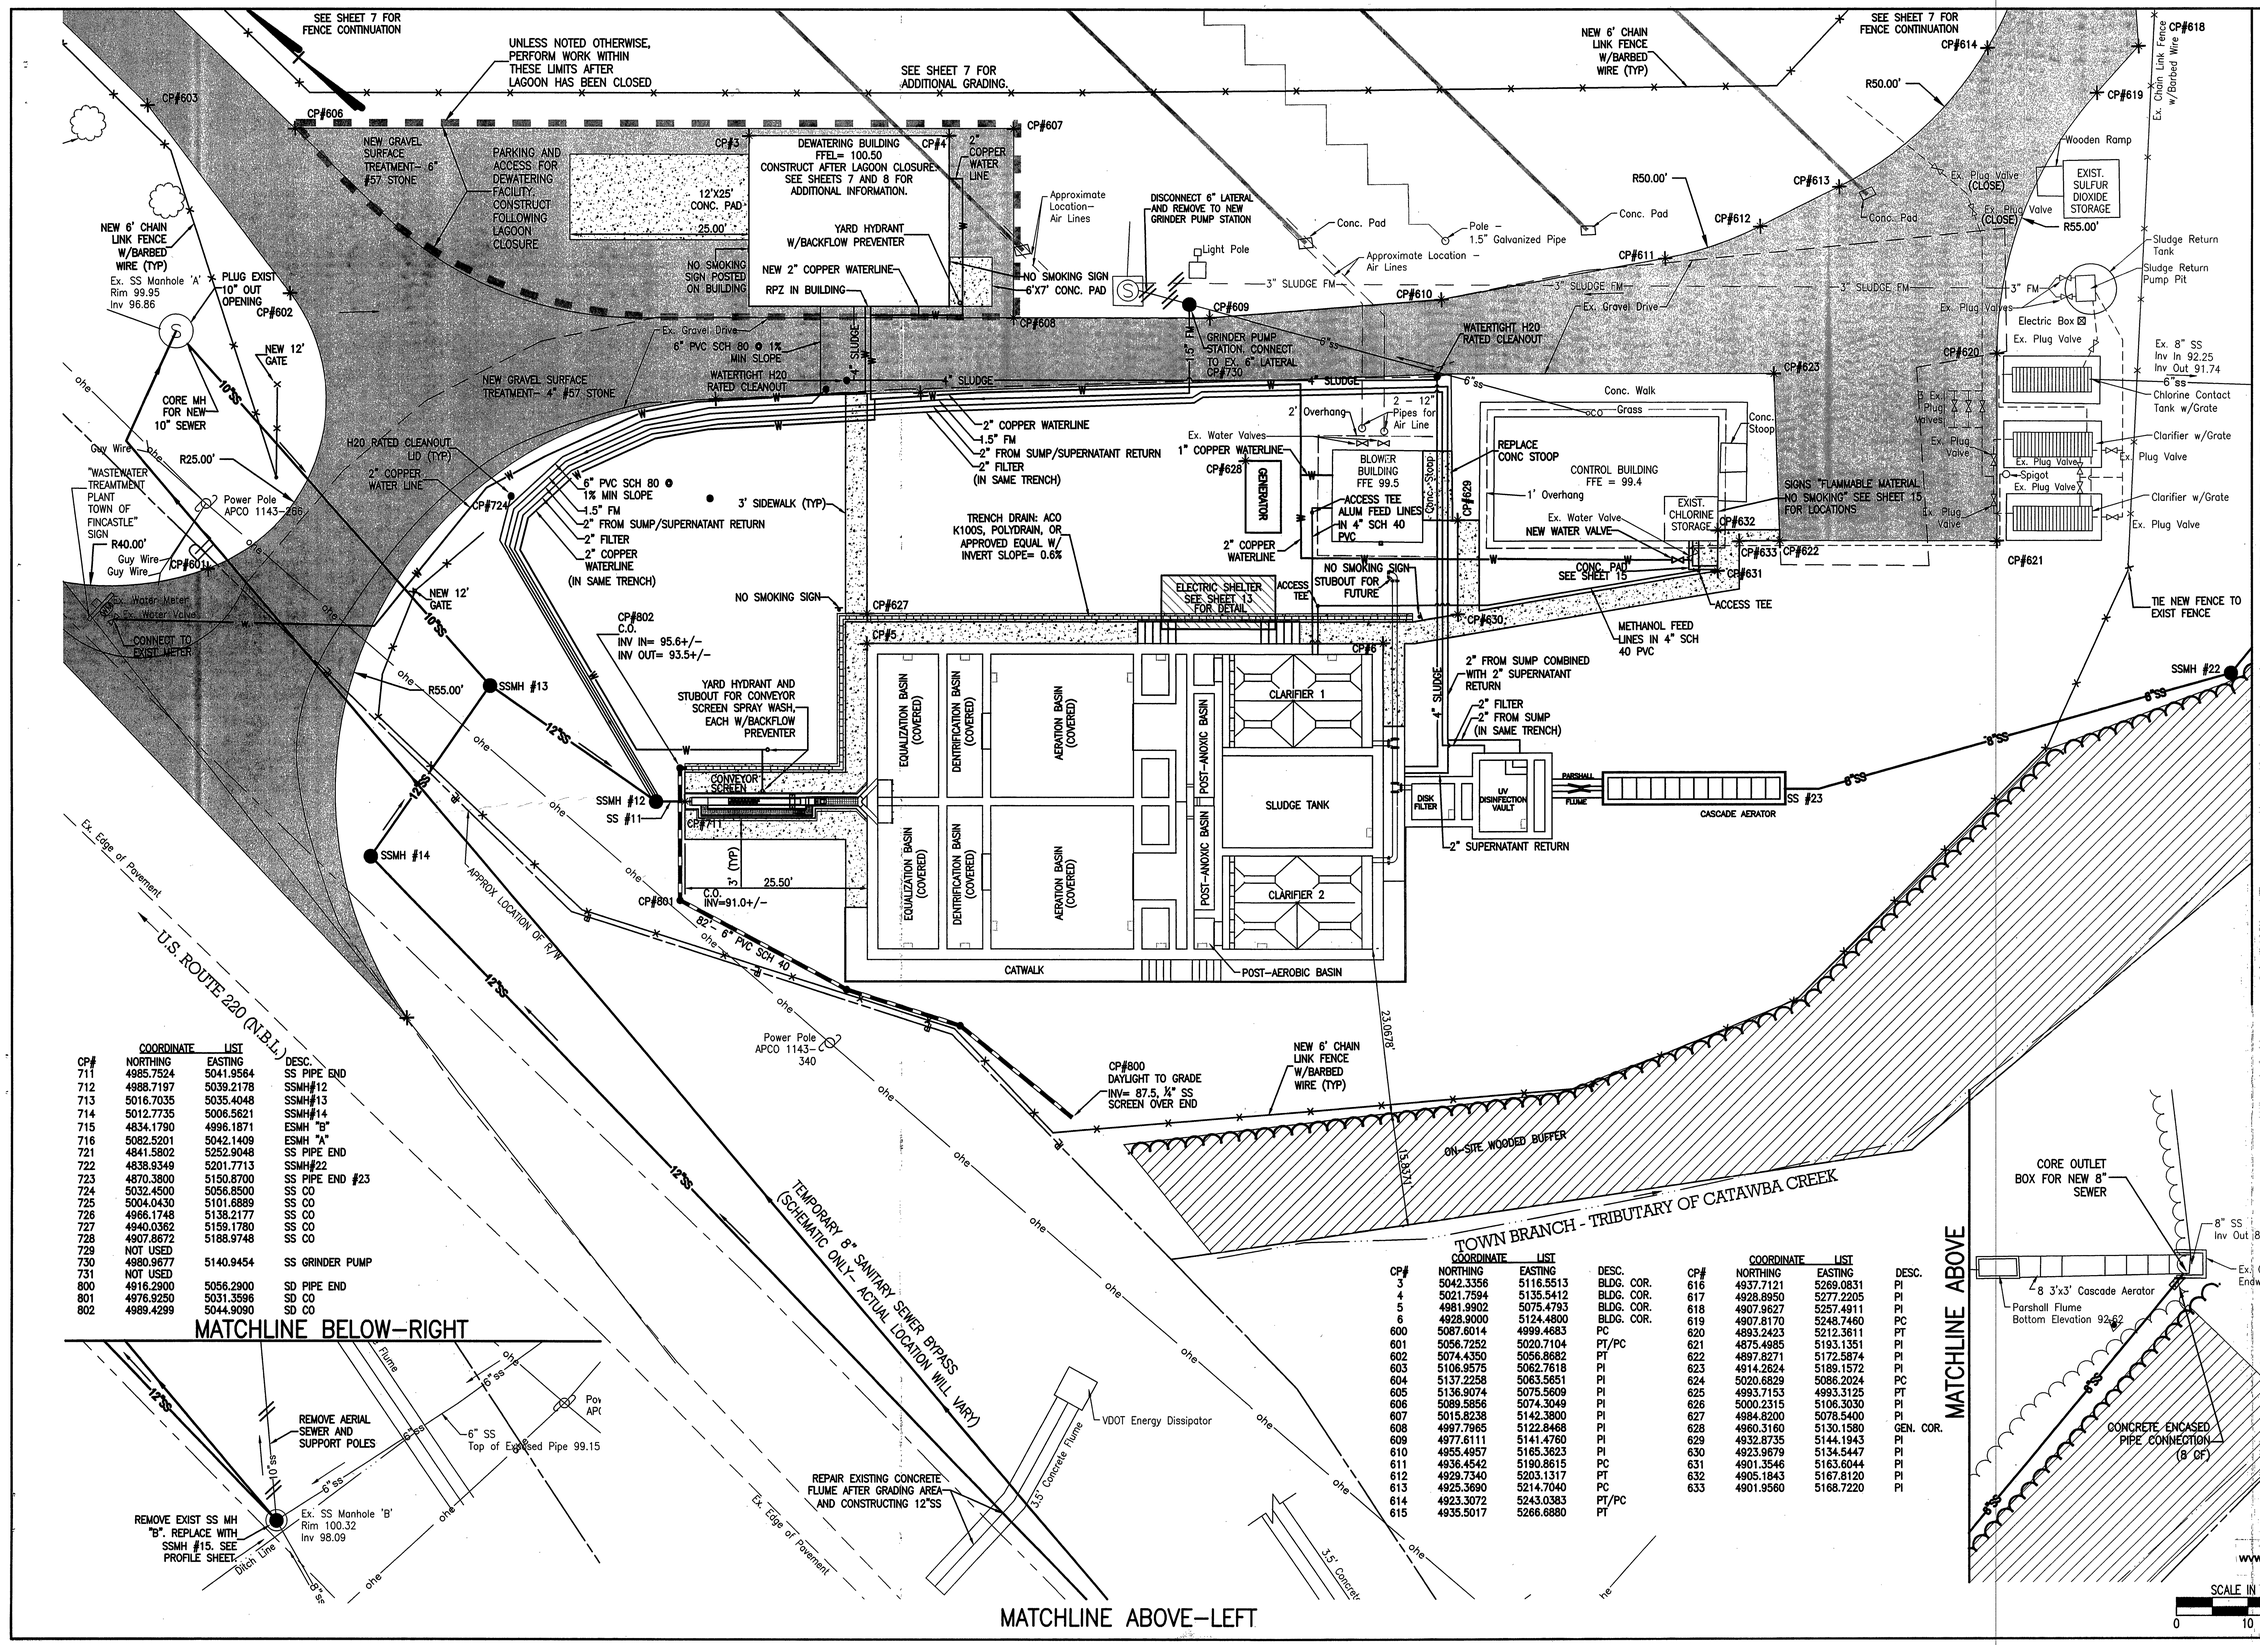

CP#	COORDINATE NORTHING	LIST EASTING	DESC.
711	4985.7524	5041.9564	SS PIPE END
712	4988.7197	5039.2178	SSMH#12
713	5016.7035	5035.4048	SSMH#13
714	5012.7735	5006.5621	SSMH#14
715	4834.1790	4996.1871	ESMH "B"
716	5082.5201	5042.1409	ESMH "A"
721	4841.5802	5252.9048	SS PIPE END
722	4838.9349	5201.7713	SSMH#22
723	4870.3800	5150.8700	SS PIPE END #23
724	5032.4500	5056.8500	SS CO
725	5004.0430	5101.6889	SS CO
726	4966.1748	5138.2177	SS CO
727	4940.0362	5159.1780	SS CO
728	4907.8672	5188.9748	SS CO
729	NOT USED		
730	4980.9677	5140.9454	SS GRINDER PUMP
731	NOT USED		
800	4916.2900	5056.2900	SD PIPE END
801	4976.9250	5031.3596	SD CO
802	4989.4299	5044.9090	SD CO

CP#	COORDINATE NORTHING	LIST EASTING	DESC.
3	5042.3356	5116.5513	BLDG. COR.
4	5021.7594	5135.5412	BLDG. COR.
5	4981.9902	5075.4793	BLDG. COR.
6	4928.9000	5124.4800	BLDG. COR.
600	5087.6014	4999.4683	PC
601	5056.7252	5020.7104	PT/PC
602	5074.4350	5056.8682	PT
603	5106.9575	5062.7618	PI
604	5137.2258	5063.5651	PI
605	5136.9074	5075.5609	PI
606	5089.5856	5074.3049	PI
607	5015.8238	5142.3800	PI
608	4997.7965	5122.8468	PI
609	4977.6111	5141.4760	PI
610	4955.4957	5165.3623	PI
611	4936.4542	5190.8615	PC
612	4929.7340	5203.1317	PT
613	4925.3690	5214.7040	PC
614	4923.3072	5243.0383	PT/PC
615	4935.5017	5266.6880	PT

CP#	COORDINATE NORTHING	LIST EASTING	DESC.
616	4937.7121	5269.0831	PI
617	4928.8950	5277.2205	PI
618	4907.9627	5257.4911	PI
619	4907.8170	5248.7460	PC
620	4893.2423	5212.3611	PT
621	4875.4985	5193.1351	PI
622	4897.8271	5172.5874	PI
623	4914.2624	5189.1572	PI
624	5020.6829	5086.2024	PC
625	4993.7153	4993.3125	PT
626	5000.2315	5106.3030	PI
627	4984.8200	5078.5400	PI
628	4960.3160	5130.1580	GEN. COR.
629	4932.8735	5144.1943	PI
630	4923.9679	5134.5447	PI
631	4901.3546	5163.6044	PI
632	4905.1843	5167.8120	PI
633	4901.9560	5168.7220	PI

COMMONWEALTH OF VIRGINIA
HUNTER A. YOUNG
No. 032780
8-2-05
PROFESSIONAL ENGINEER

Revisions		Date
1	ADD GRAVITY SEWER BYPASS, ADJUST FENCE, LAGOON BERM INFO & OTHER ITEMS FOR REBID	8/2/05

Issue Date: APRIL, 2005
Drawn By: CLZ
Designed By: HAY
Checked By: SWH
Date:

MATTERN & CRAIG, INC.
CONSULTING ENGINEERS • SURVEYORS
701 FIRST STREET, S.W.
ROANOKE, VIRGINIA 24016
(540) 345-9342
FAX (540) 345-7691

FINCASTLE WASTEWATER TREATMENT PLANT
DIMENSIONAL LAYOUT & UTILITY PLAN
BOTETOURT COUNTY, VIRGINIA

Vertical Scale: N/A
Horizontal Scale: AS SHOWN
Commission Number:
Sheet No.: 5