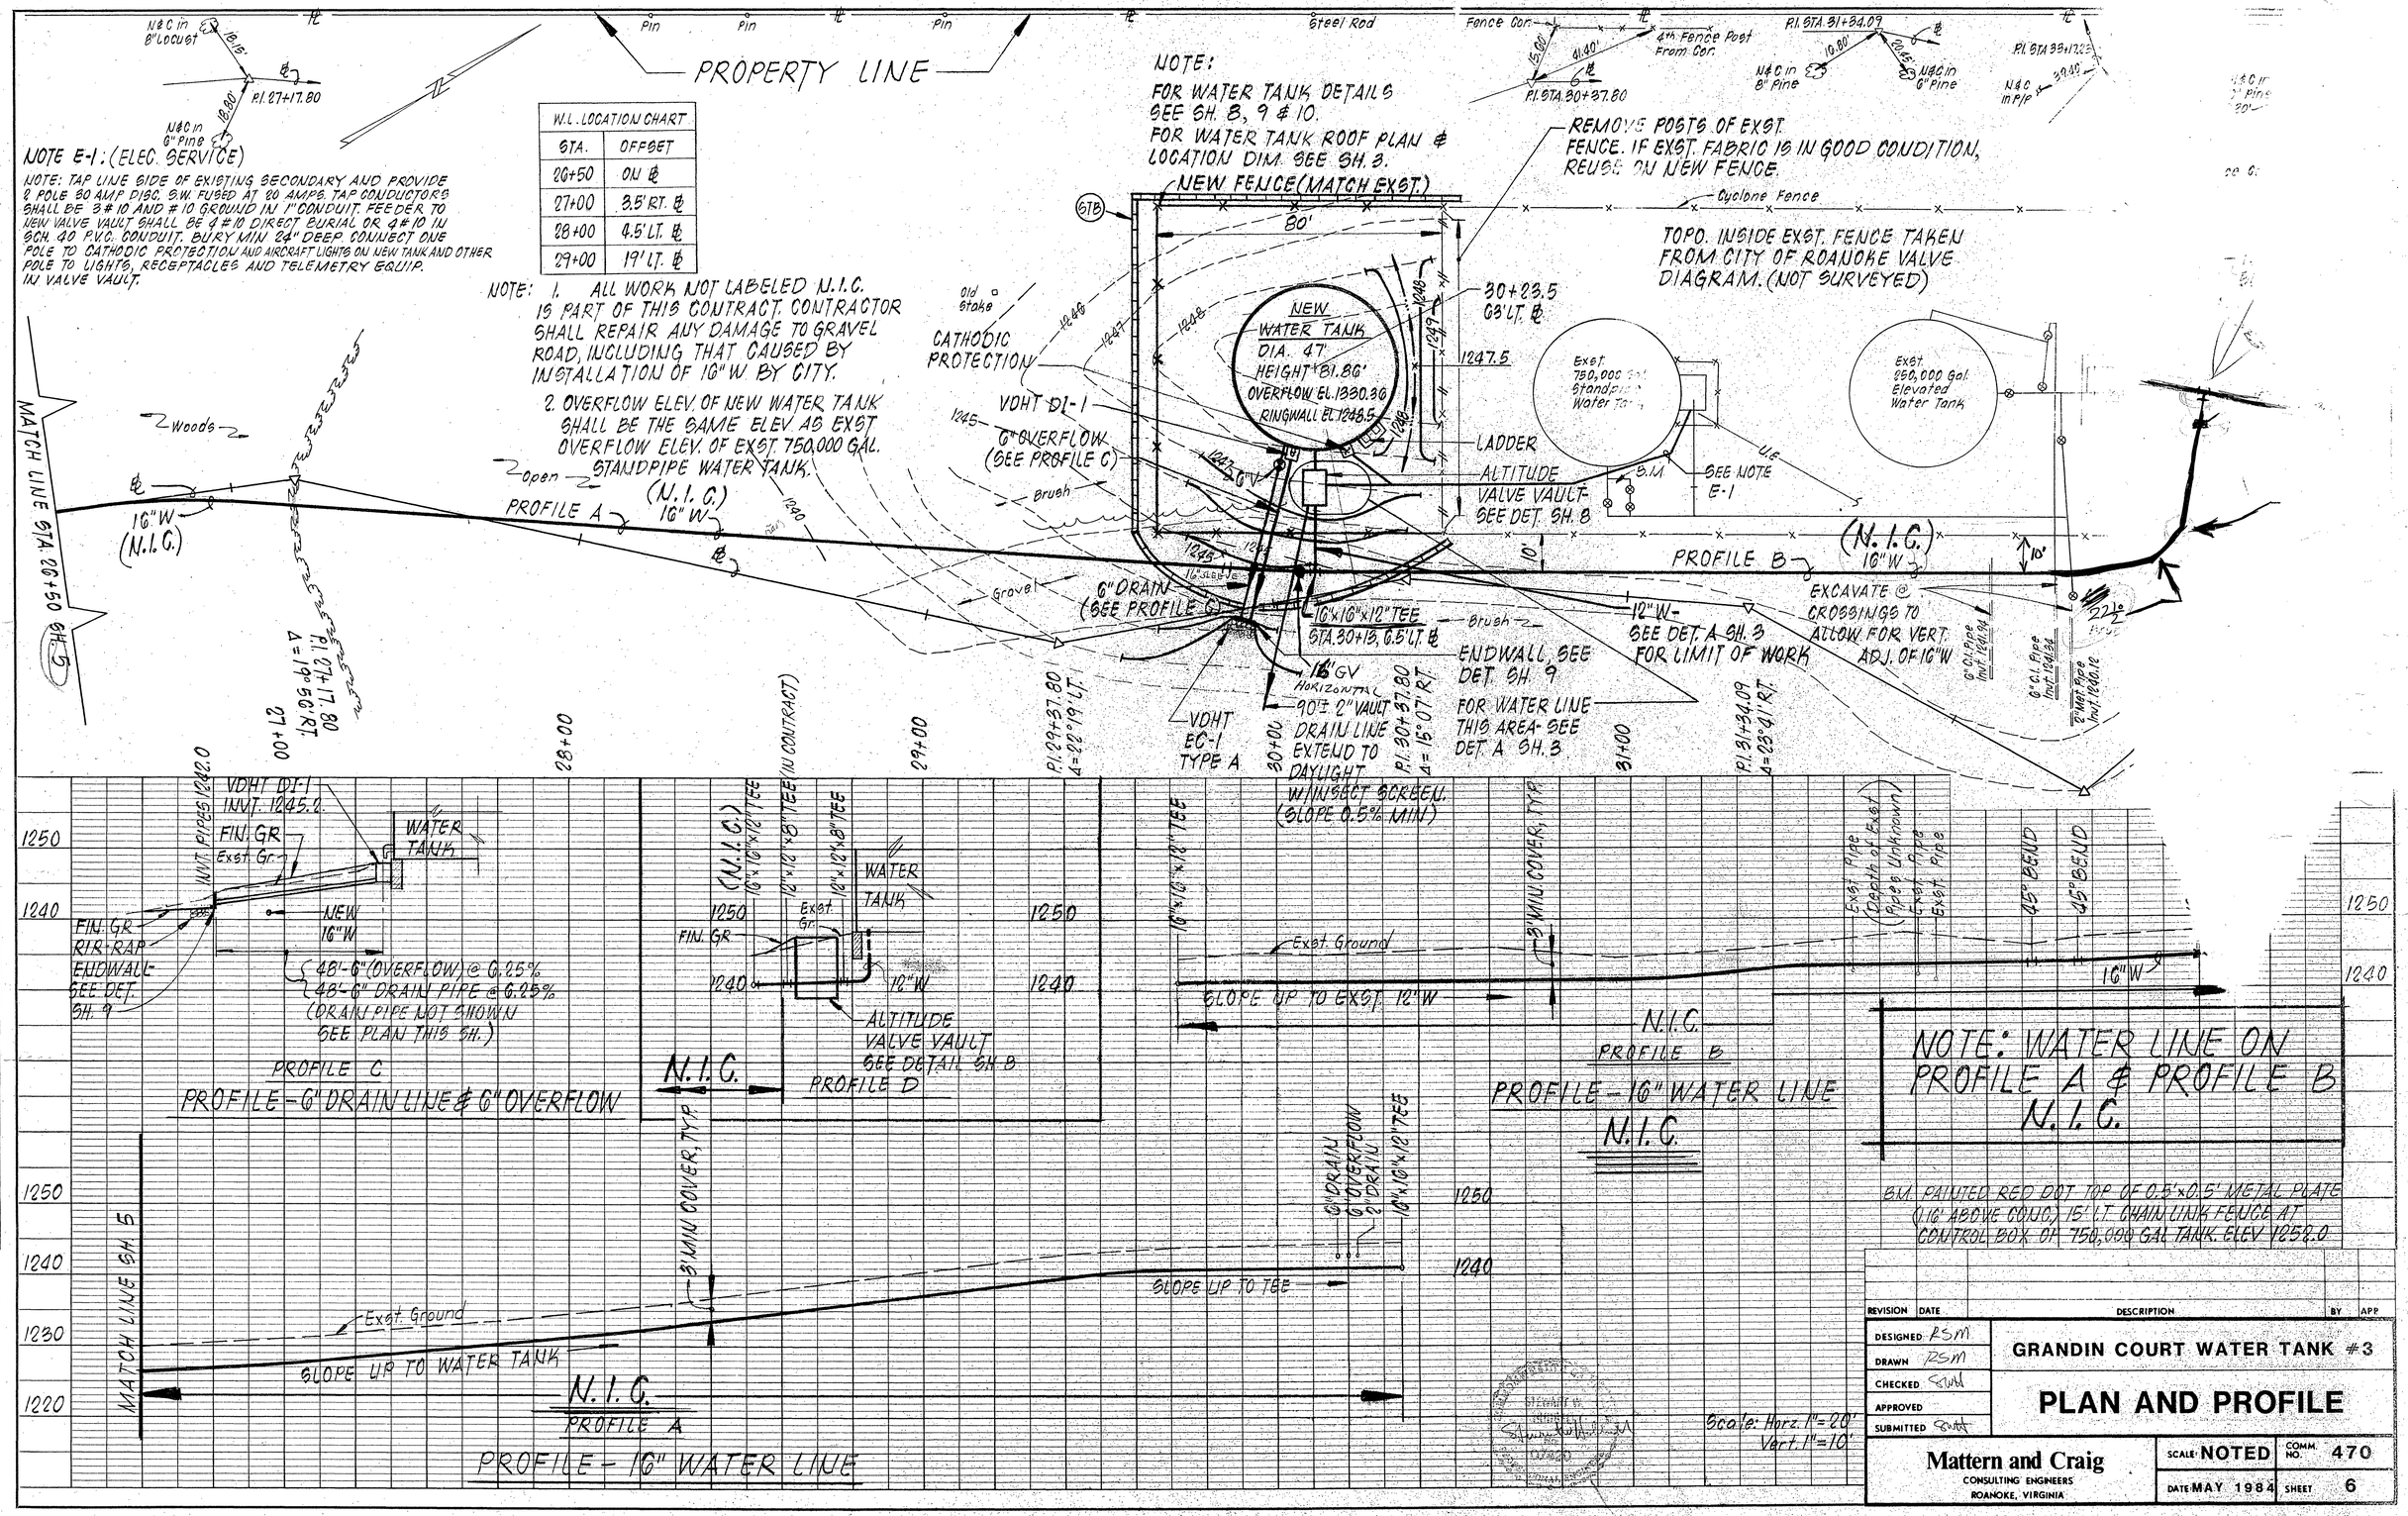

REVISION	DATE	DESCRIPTION	BY	APP

DESIGNED RSM
DRAWN RSM
CHECKED
APPROVED
SUBMITTED

GRANDIN COURT WATER TANK #3

PLAN AND PROFILE

Mattern and Craig
CONSULTING ENGINEERS
ROANOKE, VIRGINIA

SCALE: NOTED | COMM. NO. 470
DATE: MAY 1984 | SHEET 6

PLAN — SURVEYED, PLOTTED, ALIGNMENT CHECKED, NOTE BOOK, PT. OF MAT. CHECKED, No.

PROFILE — SURVEYED, PLOTTED, GRADES CHECKED, B. M.'s NOTED, STRUCTURE NOTATIONS CHECKED, No.