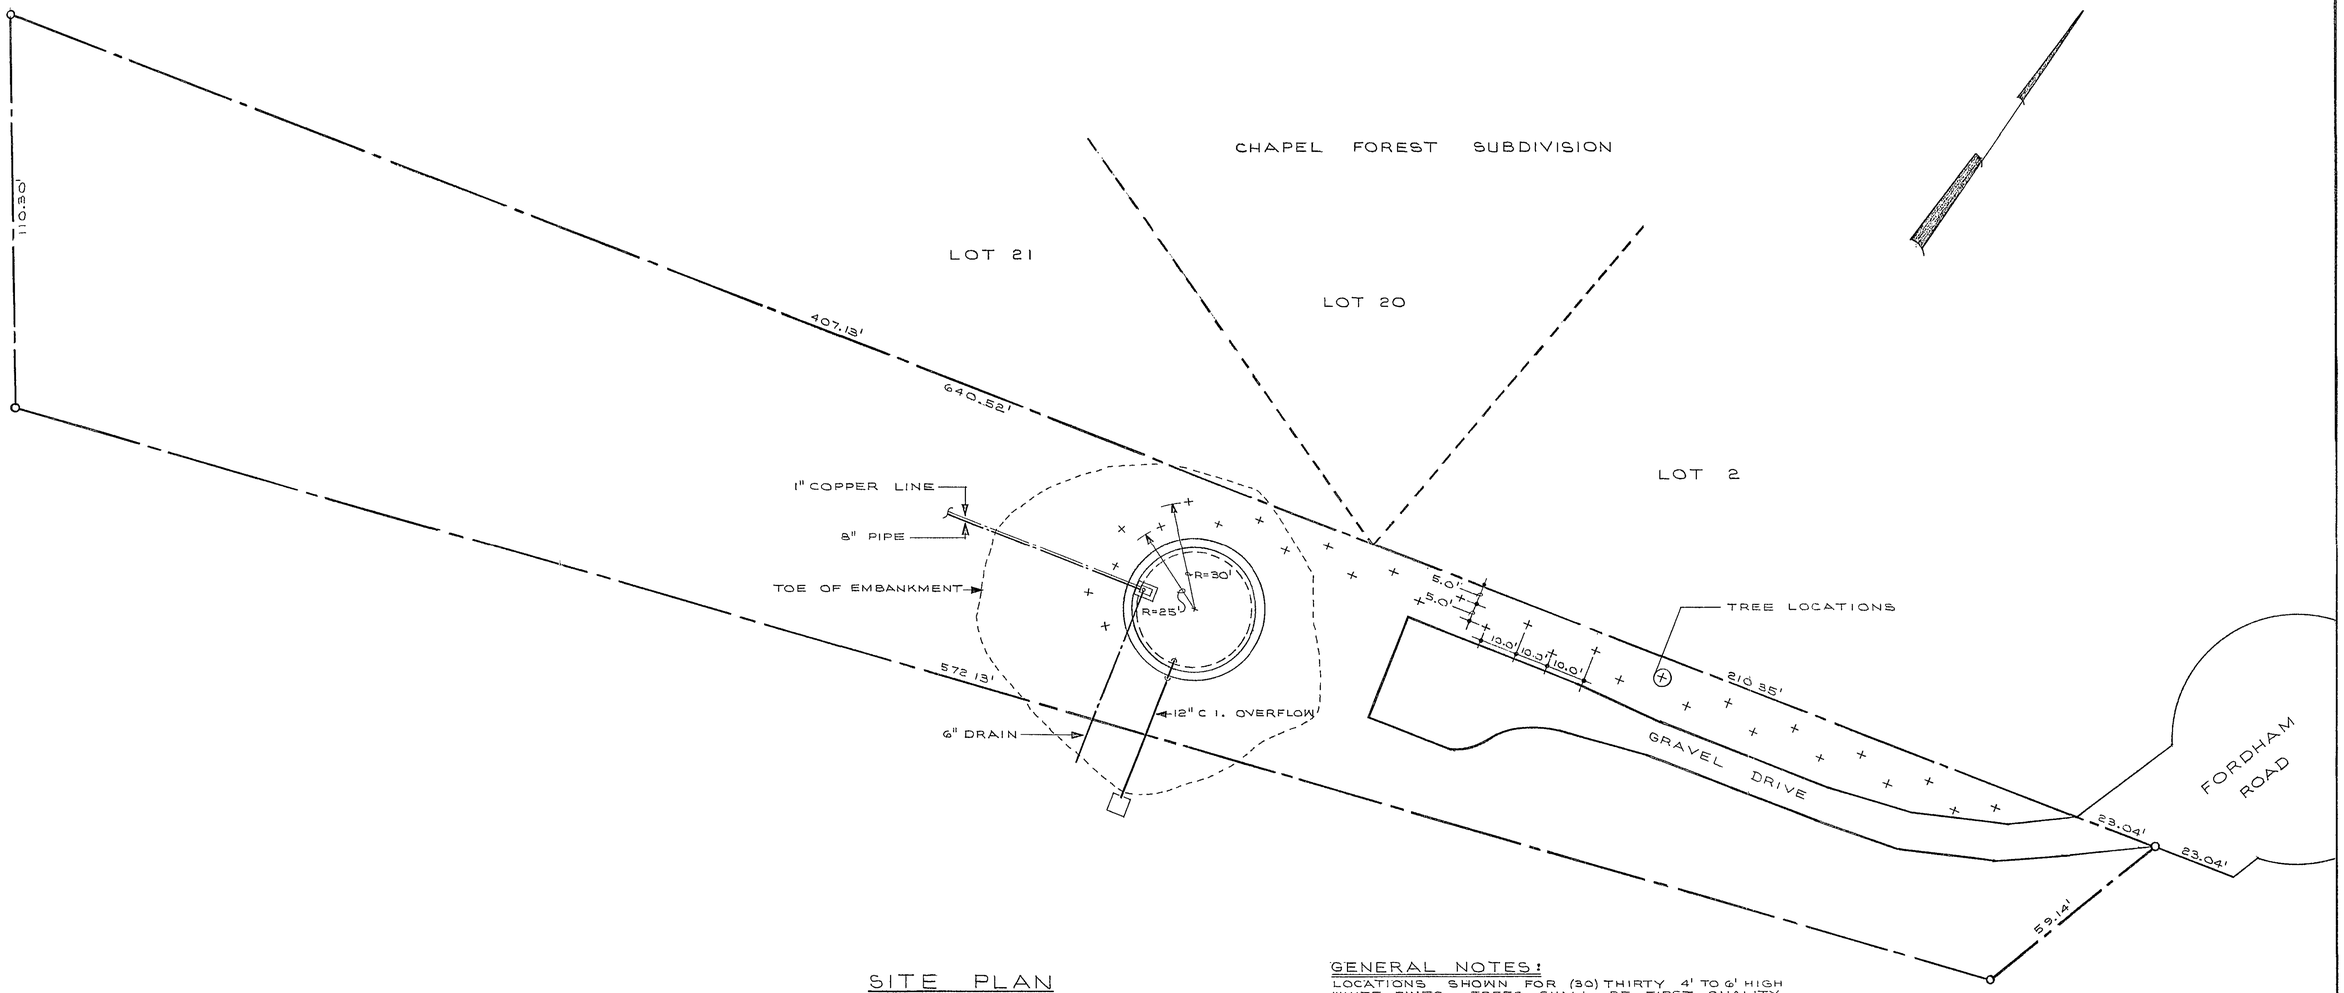


SITE PLAN
SCALE: 1" = 20'-0"

GENERAL NOTES:
LOCATIONS SHOWN FOR (30) THIRTY 4' TO 6' HIGH WHITE PINES. TREES SHALL BE FIRST QUALITY NURSERY STOCK. PRICE TO INCLUDE FURNISHING AND PLANTING OF TREES. TREES TO BE GUARANTEED TO BE ALIVE AND HEALTH ONE YEAR AFTER PLANTING OR THEY SHALL BE REPLACED AT NO EXPENSE TO THE CITY OF ROANOKE.

B.M. BOOK 499 P.P. 30,59,60

| DATE | REV | DESCRIPTION | BY |
|---|---|---|---|
| | | SITE PLAN | |

Thomas F. Bradley — CITY ENGINEER

PLANS OF
PEAKWOOD
TANK SITE
ROANOKE, VIRGINIA

CITY OF ROANOKE
OFFICE OF CITY ENGINEER
ROANOKE, VIRGINIA

DRAWN LBV
CHECKED LBC
SCALE
DATE 9-23-76
5420
1
SHT 1

CONTRACTOR MUST VERIFY ALL DIMENSIONS AT PROJECT BEFORE PROCEEDING WITH WORK