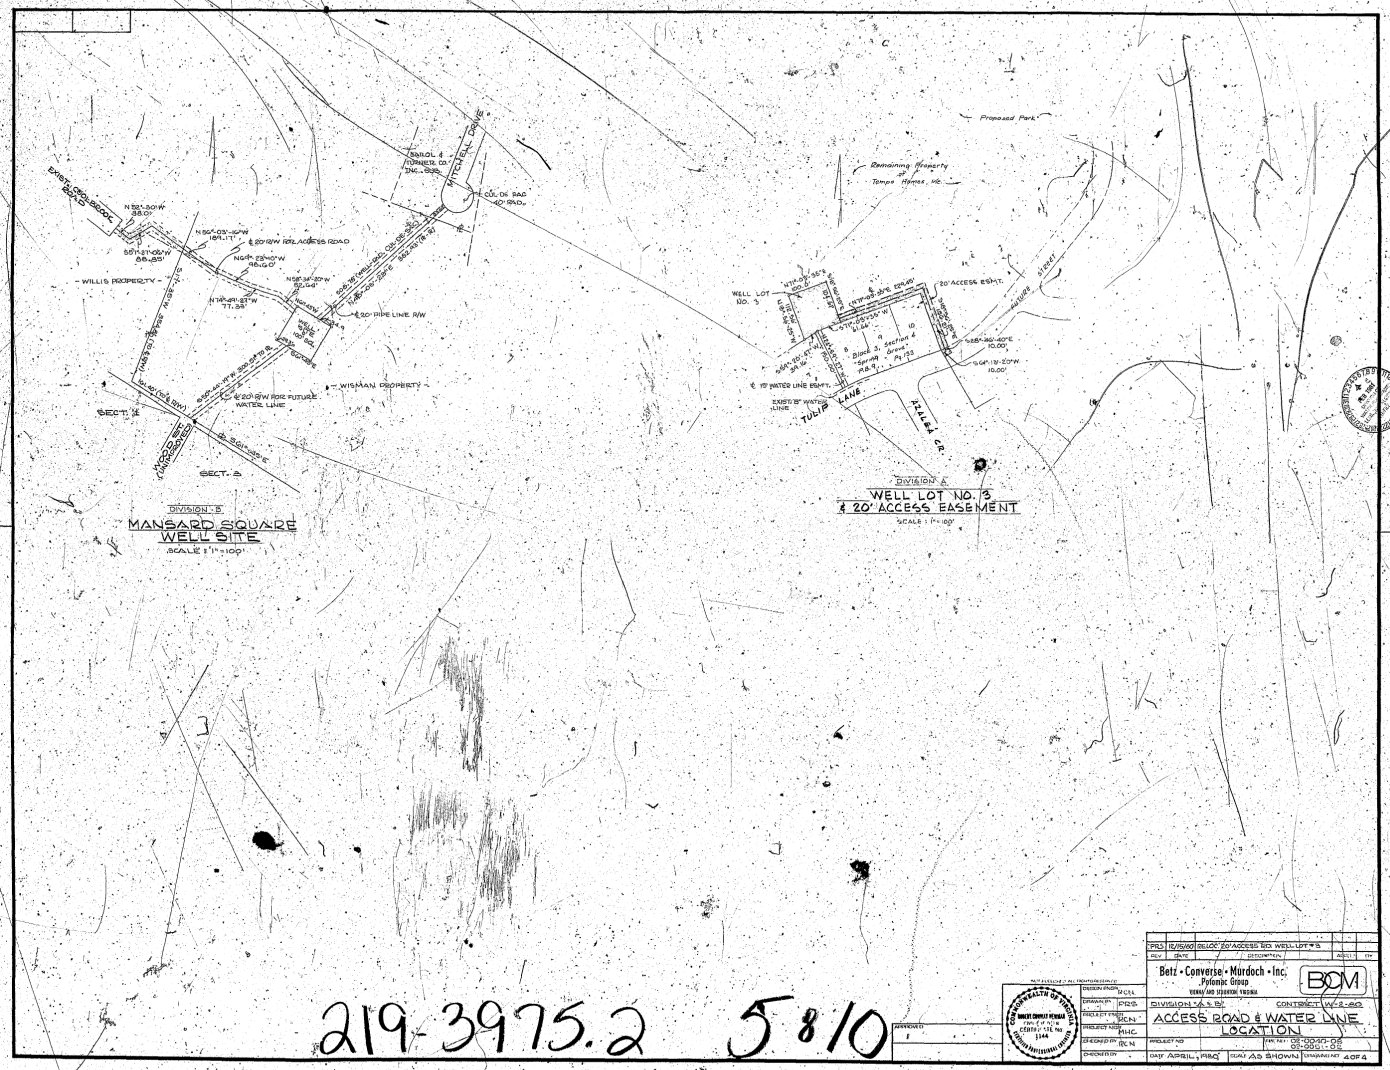

REV	DATE	DESCRIPTION	APPD.	CH.
PR3	12/15/80	RELOC. 20' ACCESS & WELL LOT #3		

Betz • Converse • Murdoch • Inc.
Potomac Group
FAIRFAX VIRGINIA

BCM

DIVISION A & B

CONTRACT W-2-80

ACCESS ROAD & WATER LINE LOCATION

DESIGN ENGR.	PCS
DRAWN BY	PRB
PROJECT ENGR.	RCN
PROJECT MGR.	MHC
REVIEWED BY	RCN
CHECKED BY	
PROJECT NO.	FAIR NO. 02-0030-02, 02-0001-02
DATE APRIL, 1980	SCALE AS SHOWN
DRAWING NO.	4 OF 4

NOT VALID UNLESS ALL PROFESSIONALLY SEALED

COMMONWEALTH OF VIRGINIA
THOMAS CHRISTI KENDALL
CERTIFICATE NO. 1144
REGISTERED PROFESSIONAL ENGINEER

APPROVED:

219-3975.2 5810