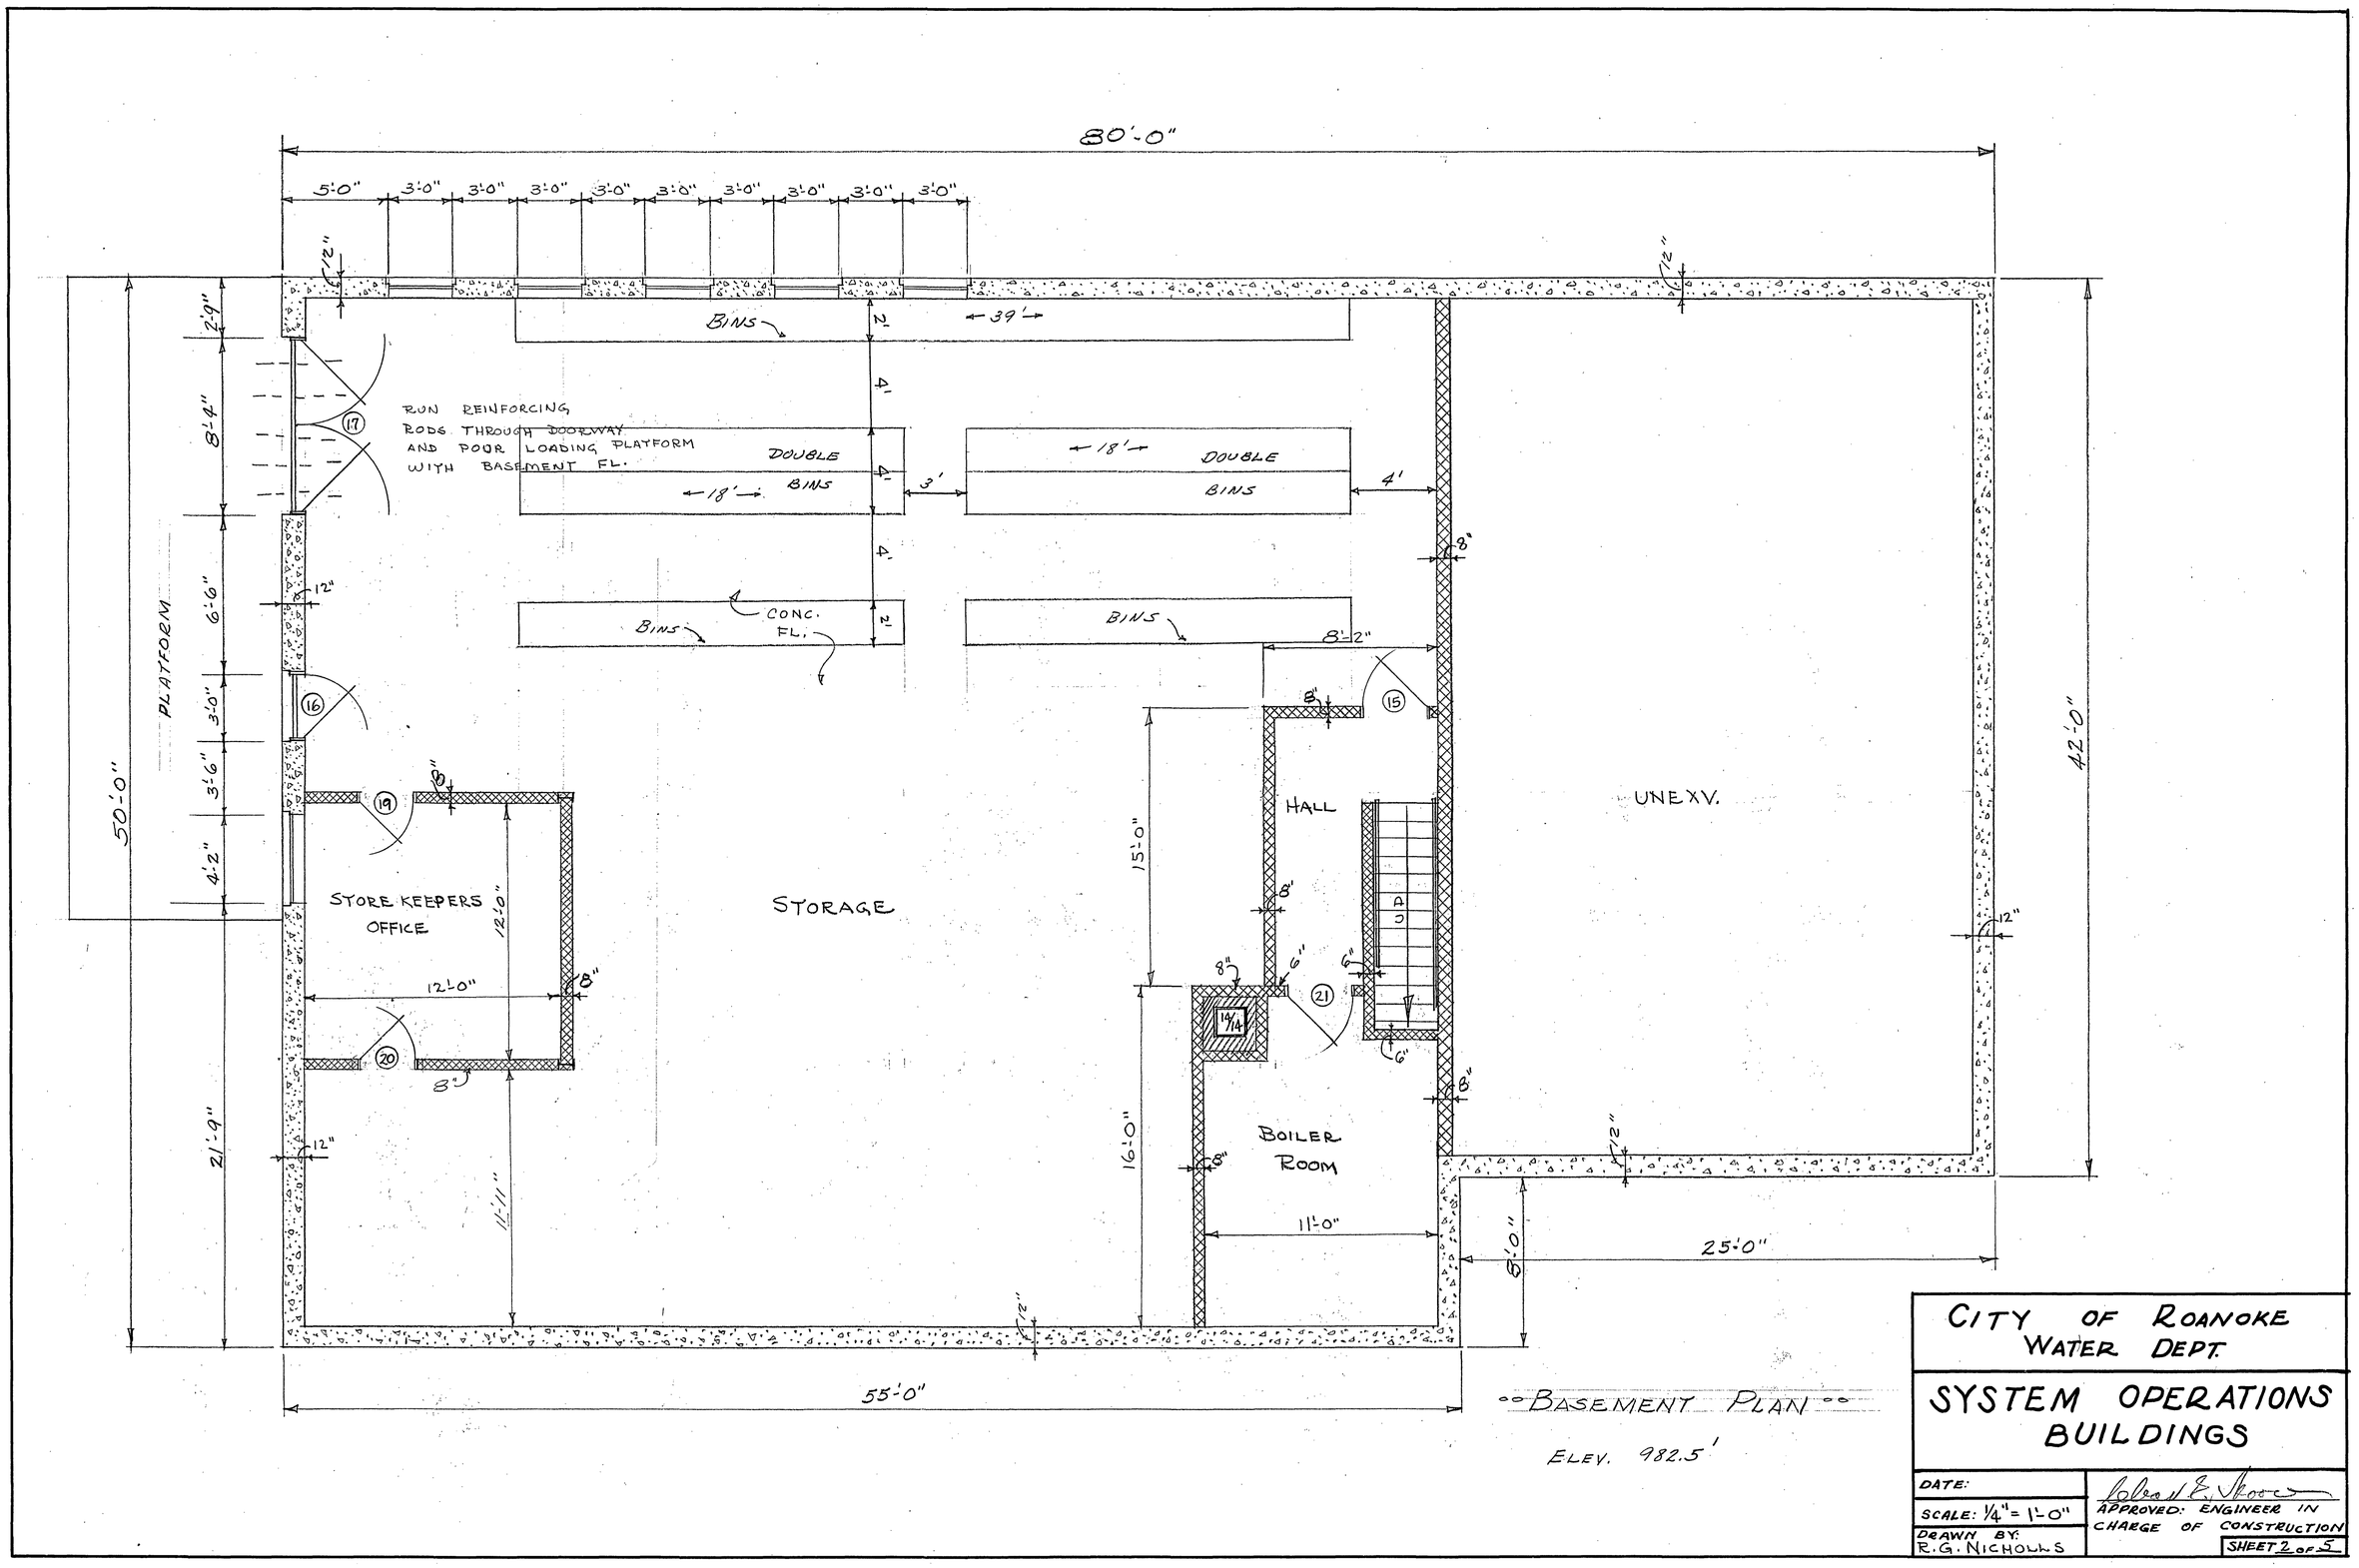

BASEMENT PLAN

ELEV. 982.5'

CITY OF ROANOKE
WATER DEPT.

SYSTEM OPERATIONS BUILDINGS

DATE:

SCALE: 1/4" = 1'-0"

DRAWN BY: R.G. NICHOLLS

APPROVED: ENGINEER IN CHARGE OF CONSTRUCTION

SHEET 2 OF 5

5432