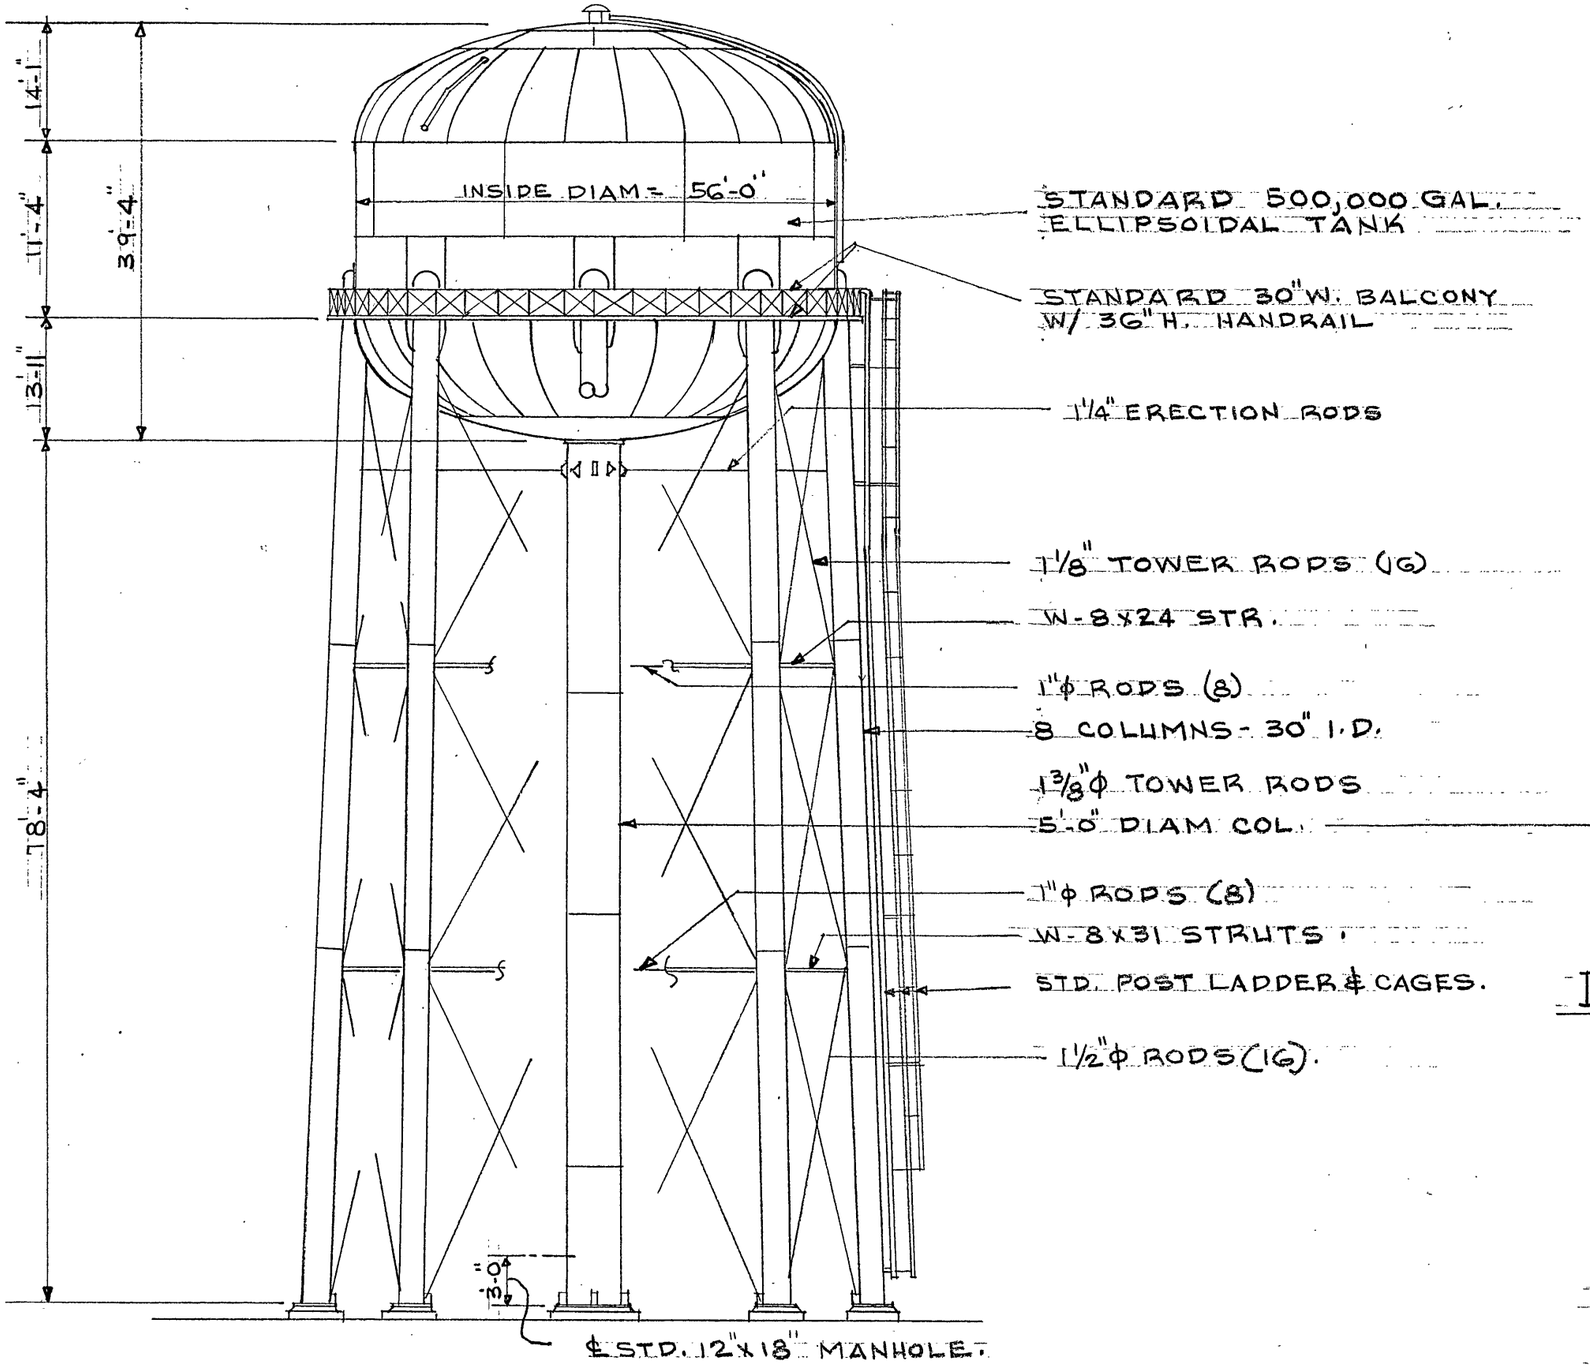

ELEVATED TANK ELEV.

NOT TO SCALE.

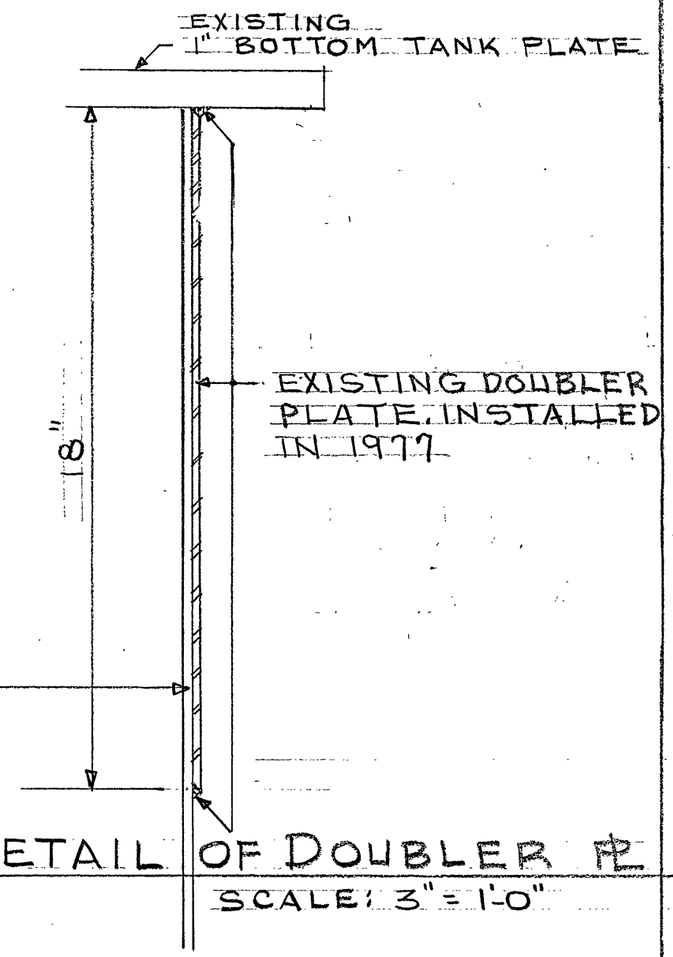

DETAIL OF DOUBLER PL

SCALE: 3" = 1'-0"

DATE	REV.	DESCRIPTION	BY

Thomas F. Brady — CITY ENGINEER

REPAIR-PAINT-ELEVATED TANK
WASHINGTON HEIGHTS
FOR CITY WATER DEPARTMENT
ROANOKE, VIRGINIA.

CITY OF ROANOKE
OFFICE OF CITY ENGINEER
ROANOKE, VIRGINIA

CONTRACTOR MUST VERIFY ALL DIMENSIONS AT PROJECT BEFORE PROCEEDING WITH WORK

DRAWN L.B.C.
CHECKED
APP'D
DATE 3-8-99
JOB No. 99-2-50
SHEET 2
OF 2