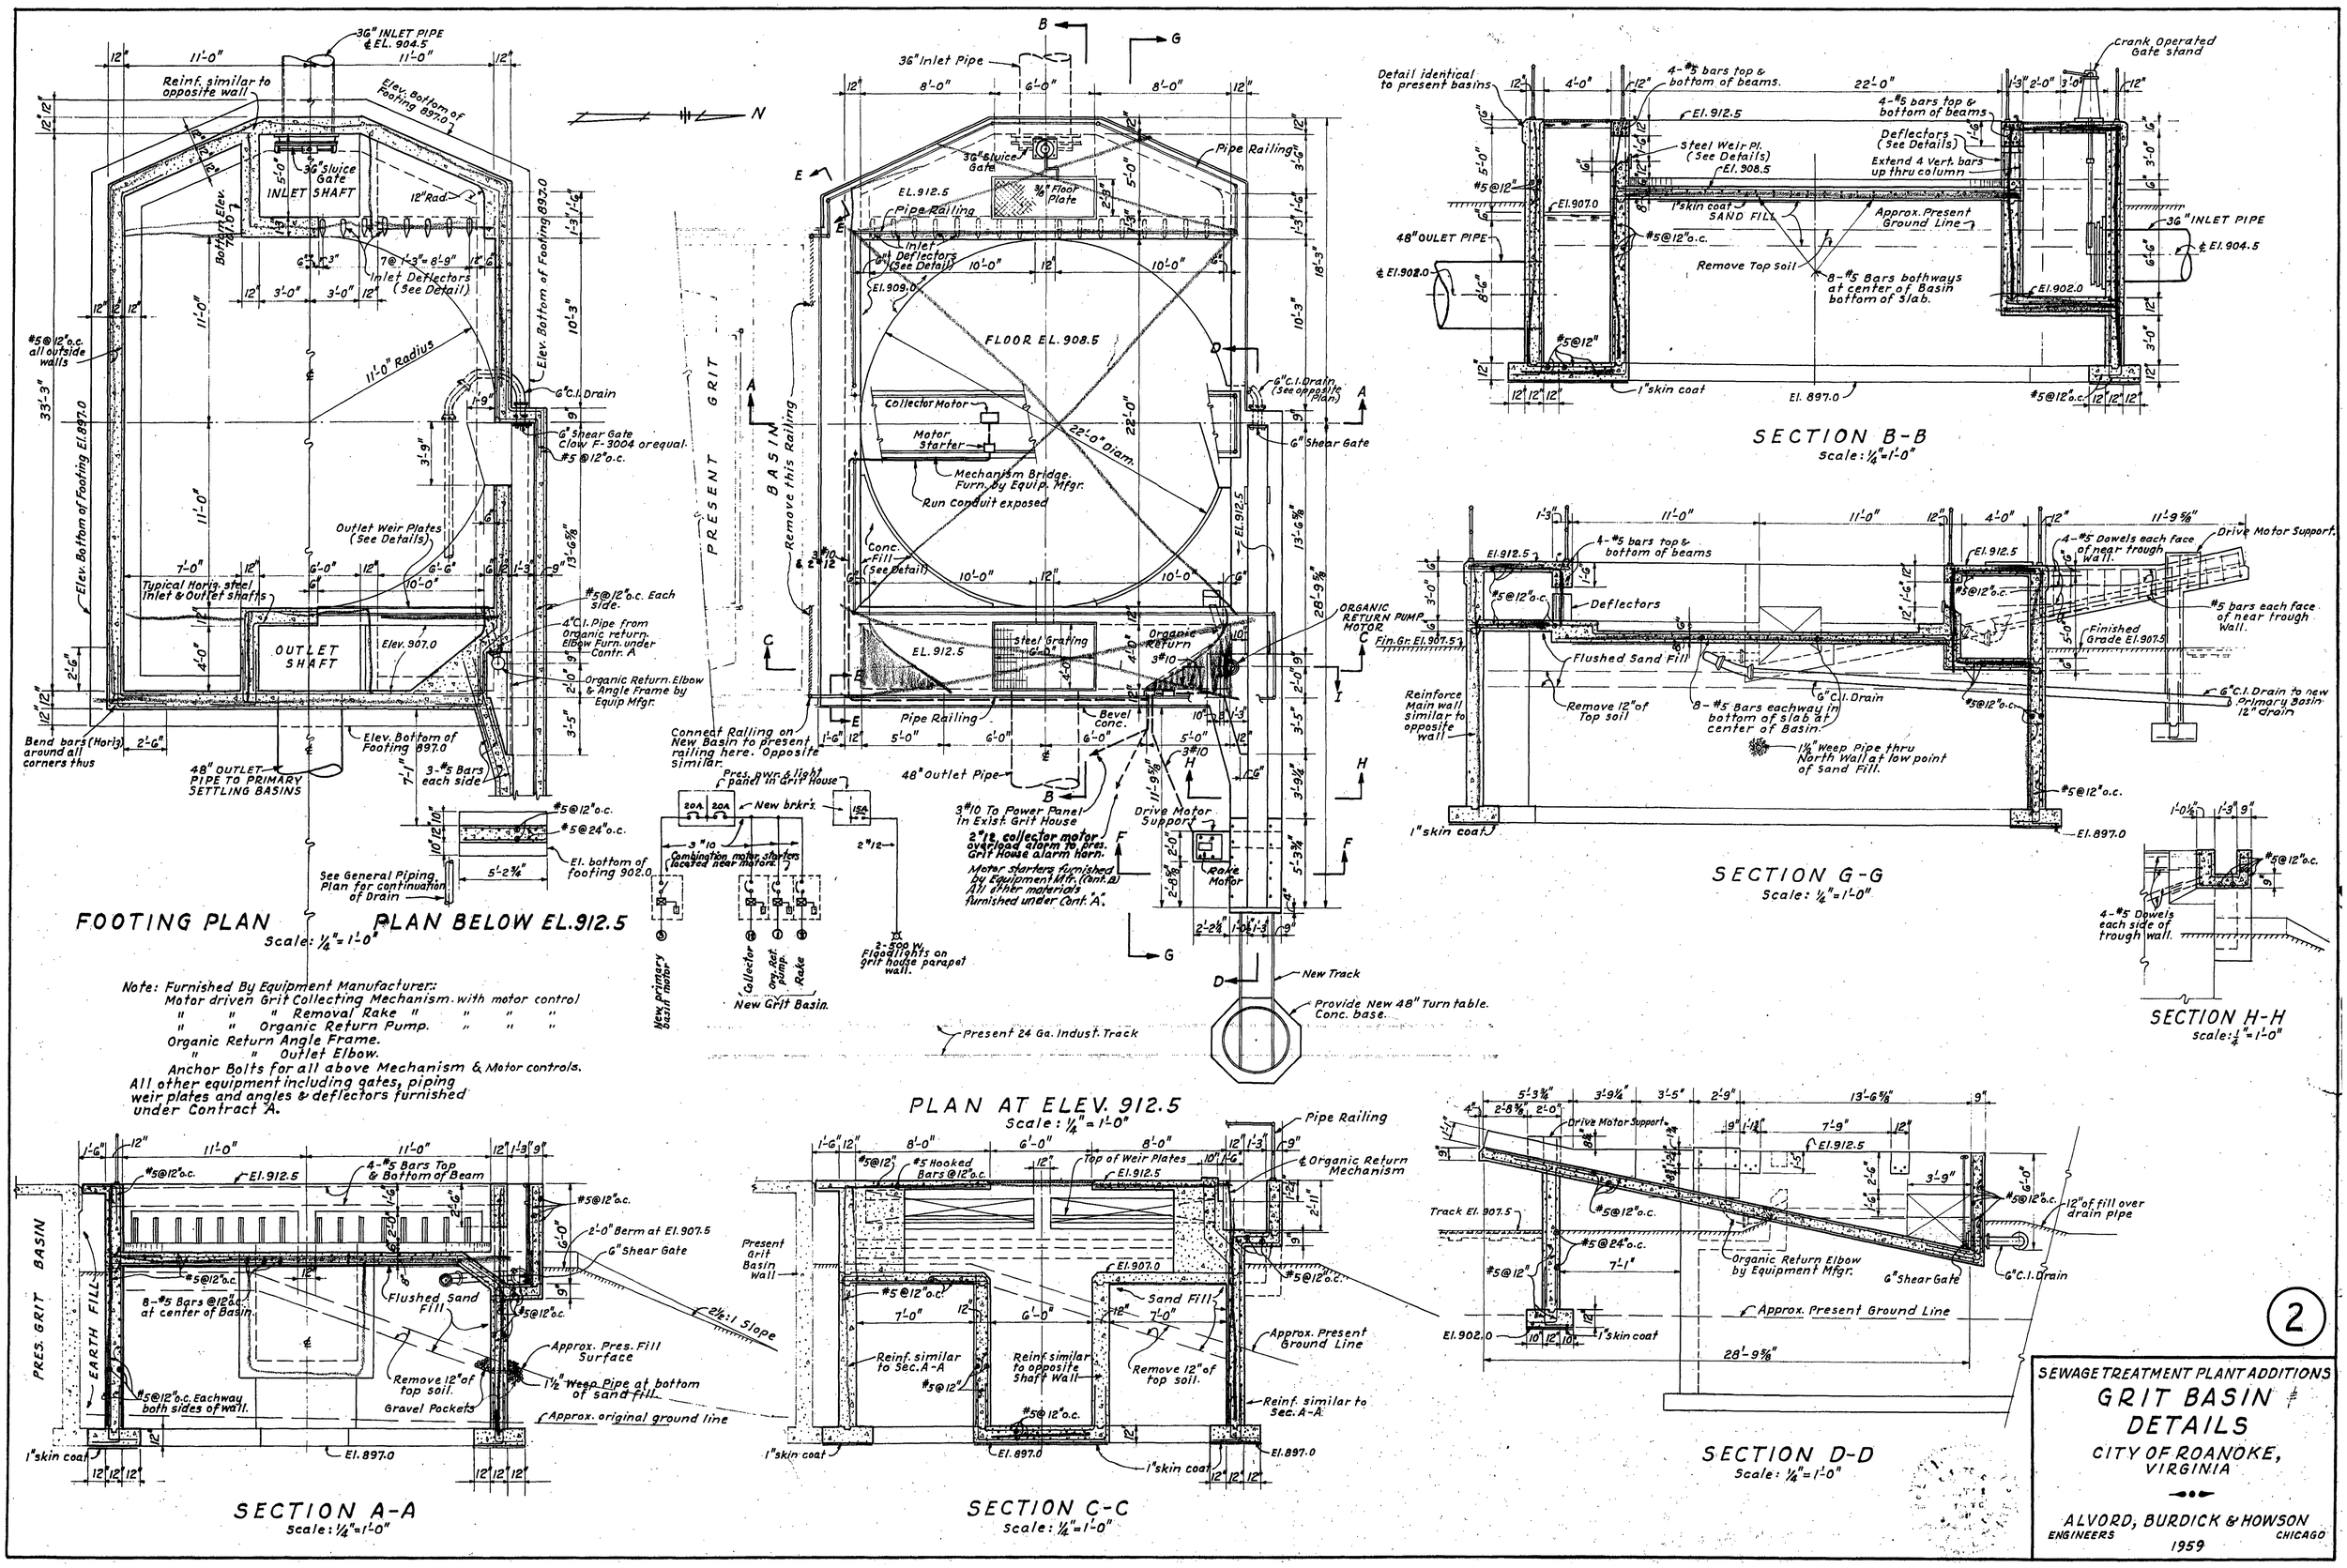

2

SEWAGE TREATMENT PLANT ADDITIONS

GRIT BASIN # DETAILS

CITY OF ROANOKE, VIRGINIA

ALVORD, BURDICK & HOWSON
ENGINEERS CHICAGO
1959