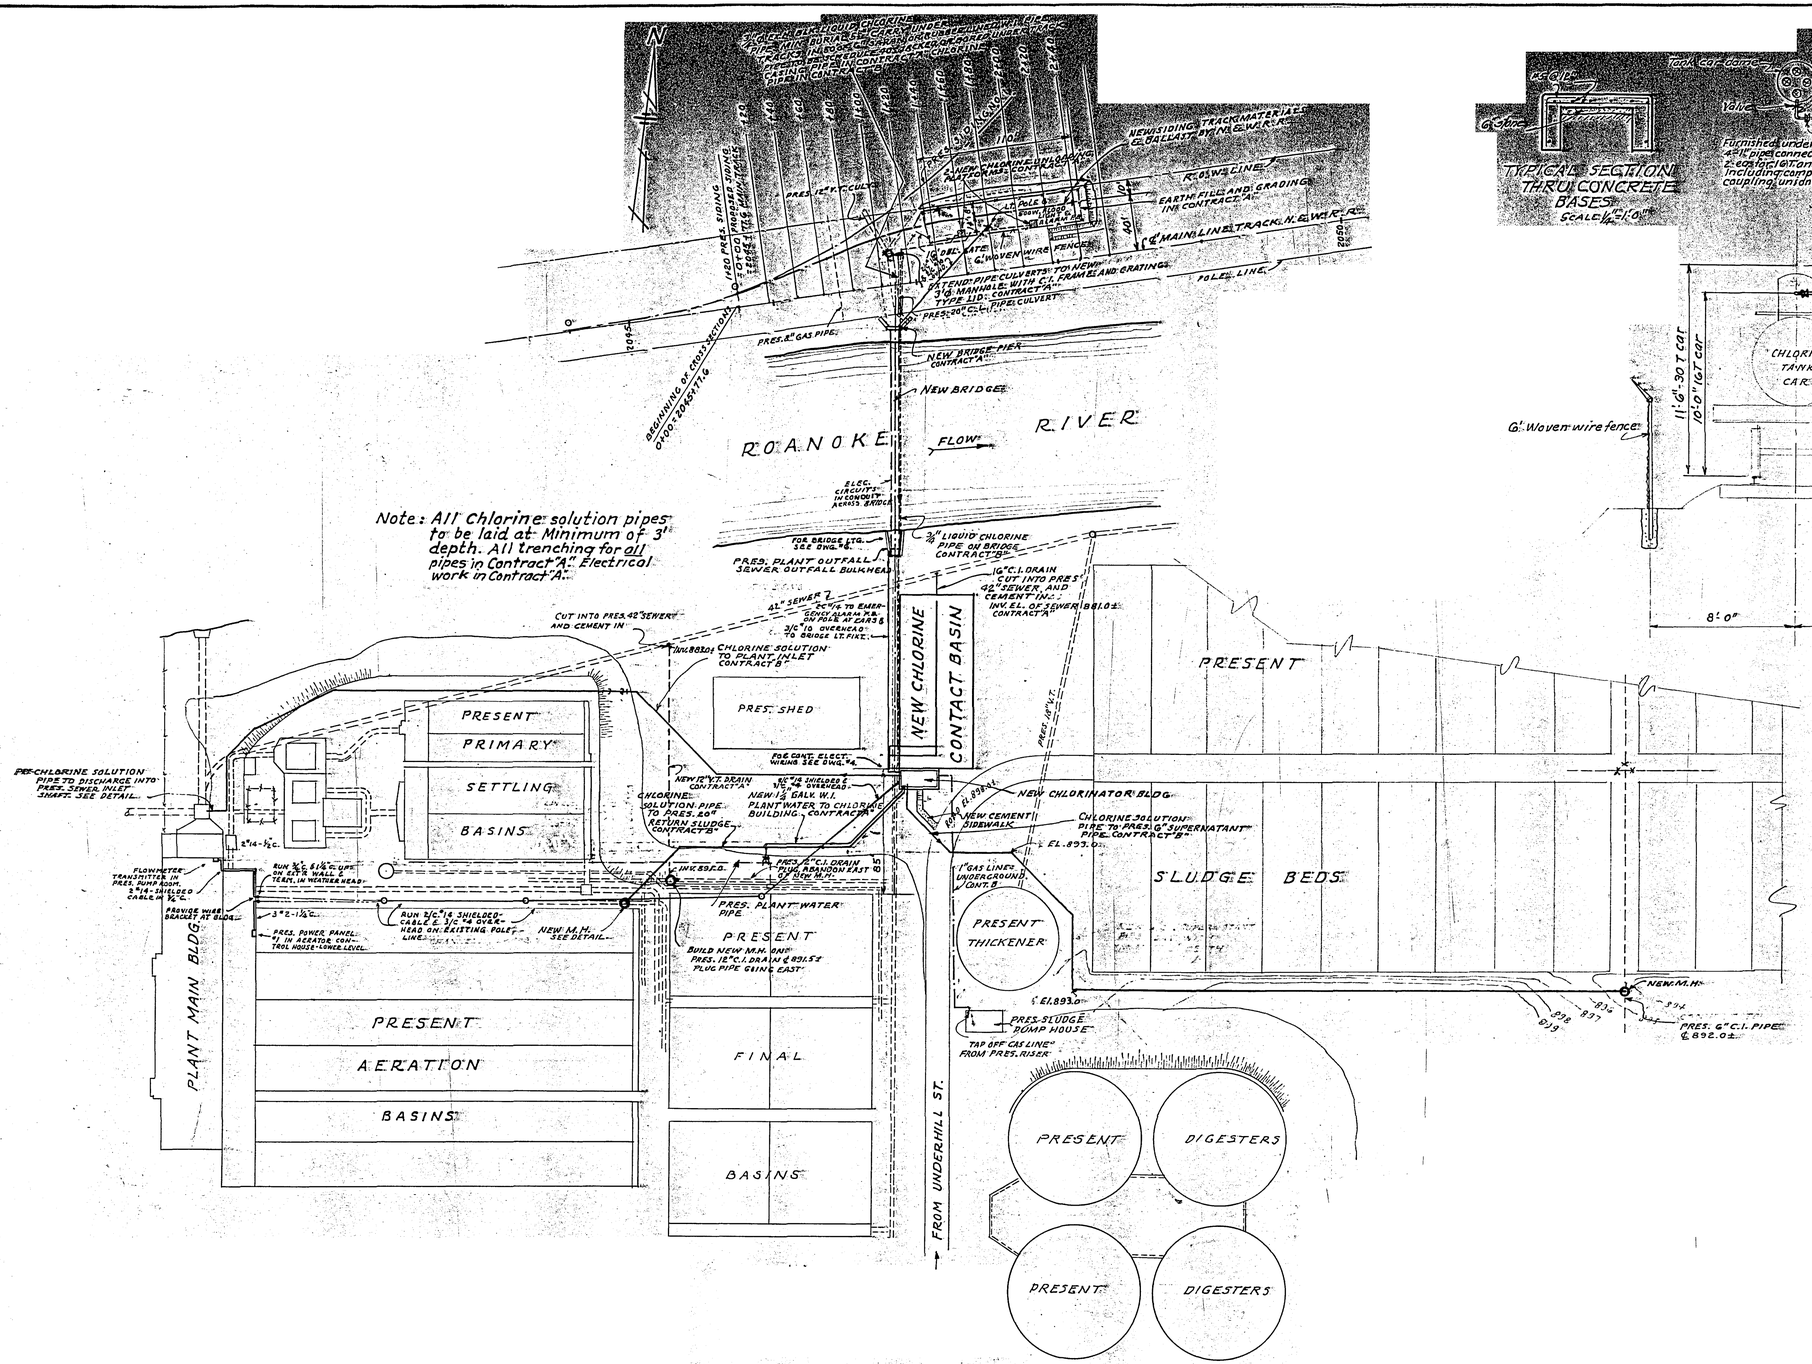

PLOT PLAN

Scale: 1" = 50'

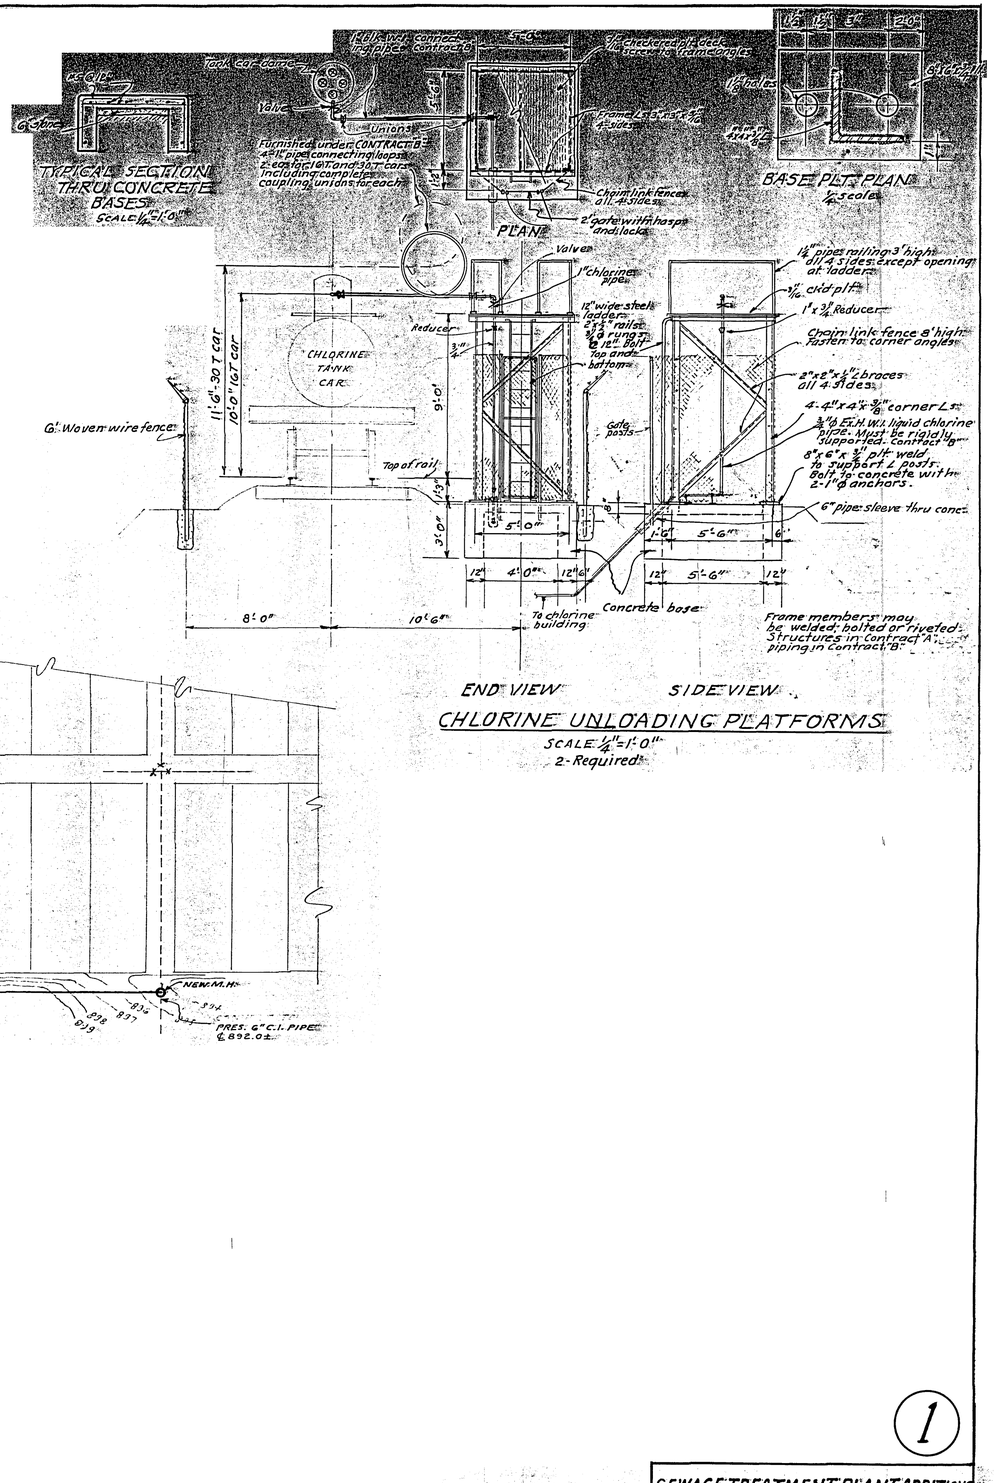

CHLORINE UNLOADING PLATFORMS

SCALE 1/4" = 1'-0"

2-Required

1

SEWAGE TREATMENT PLANT ADDITIONS

GENERAL LAYOUT

CITY OF ROANOKE, VIRGINIA

ALVORD, BURDICK & HOWSON

ENGINEERS CHICAGO

1965

Mar. 17, 1966