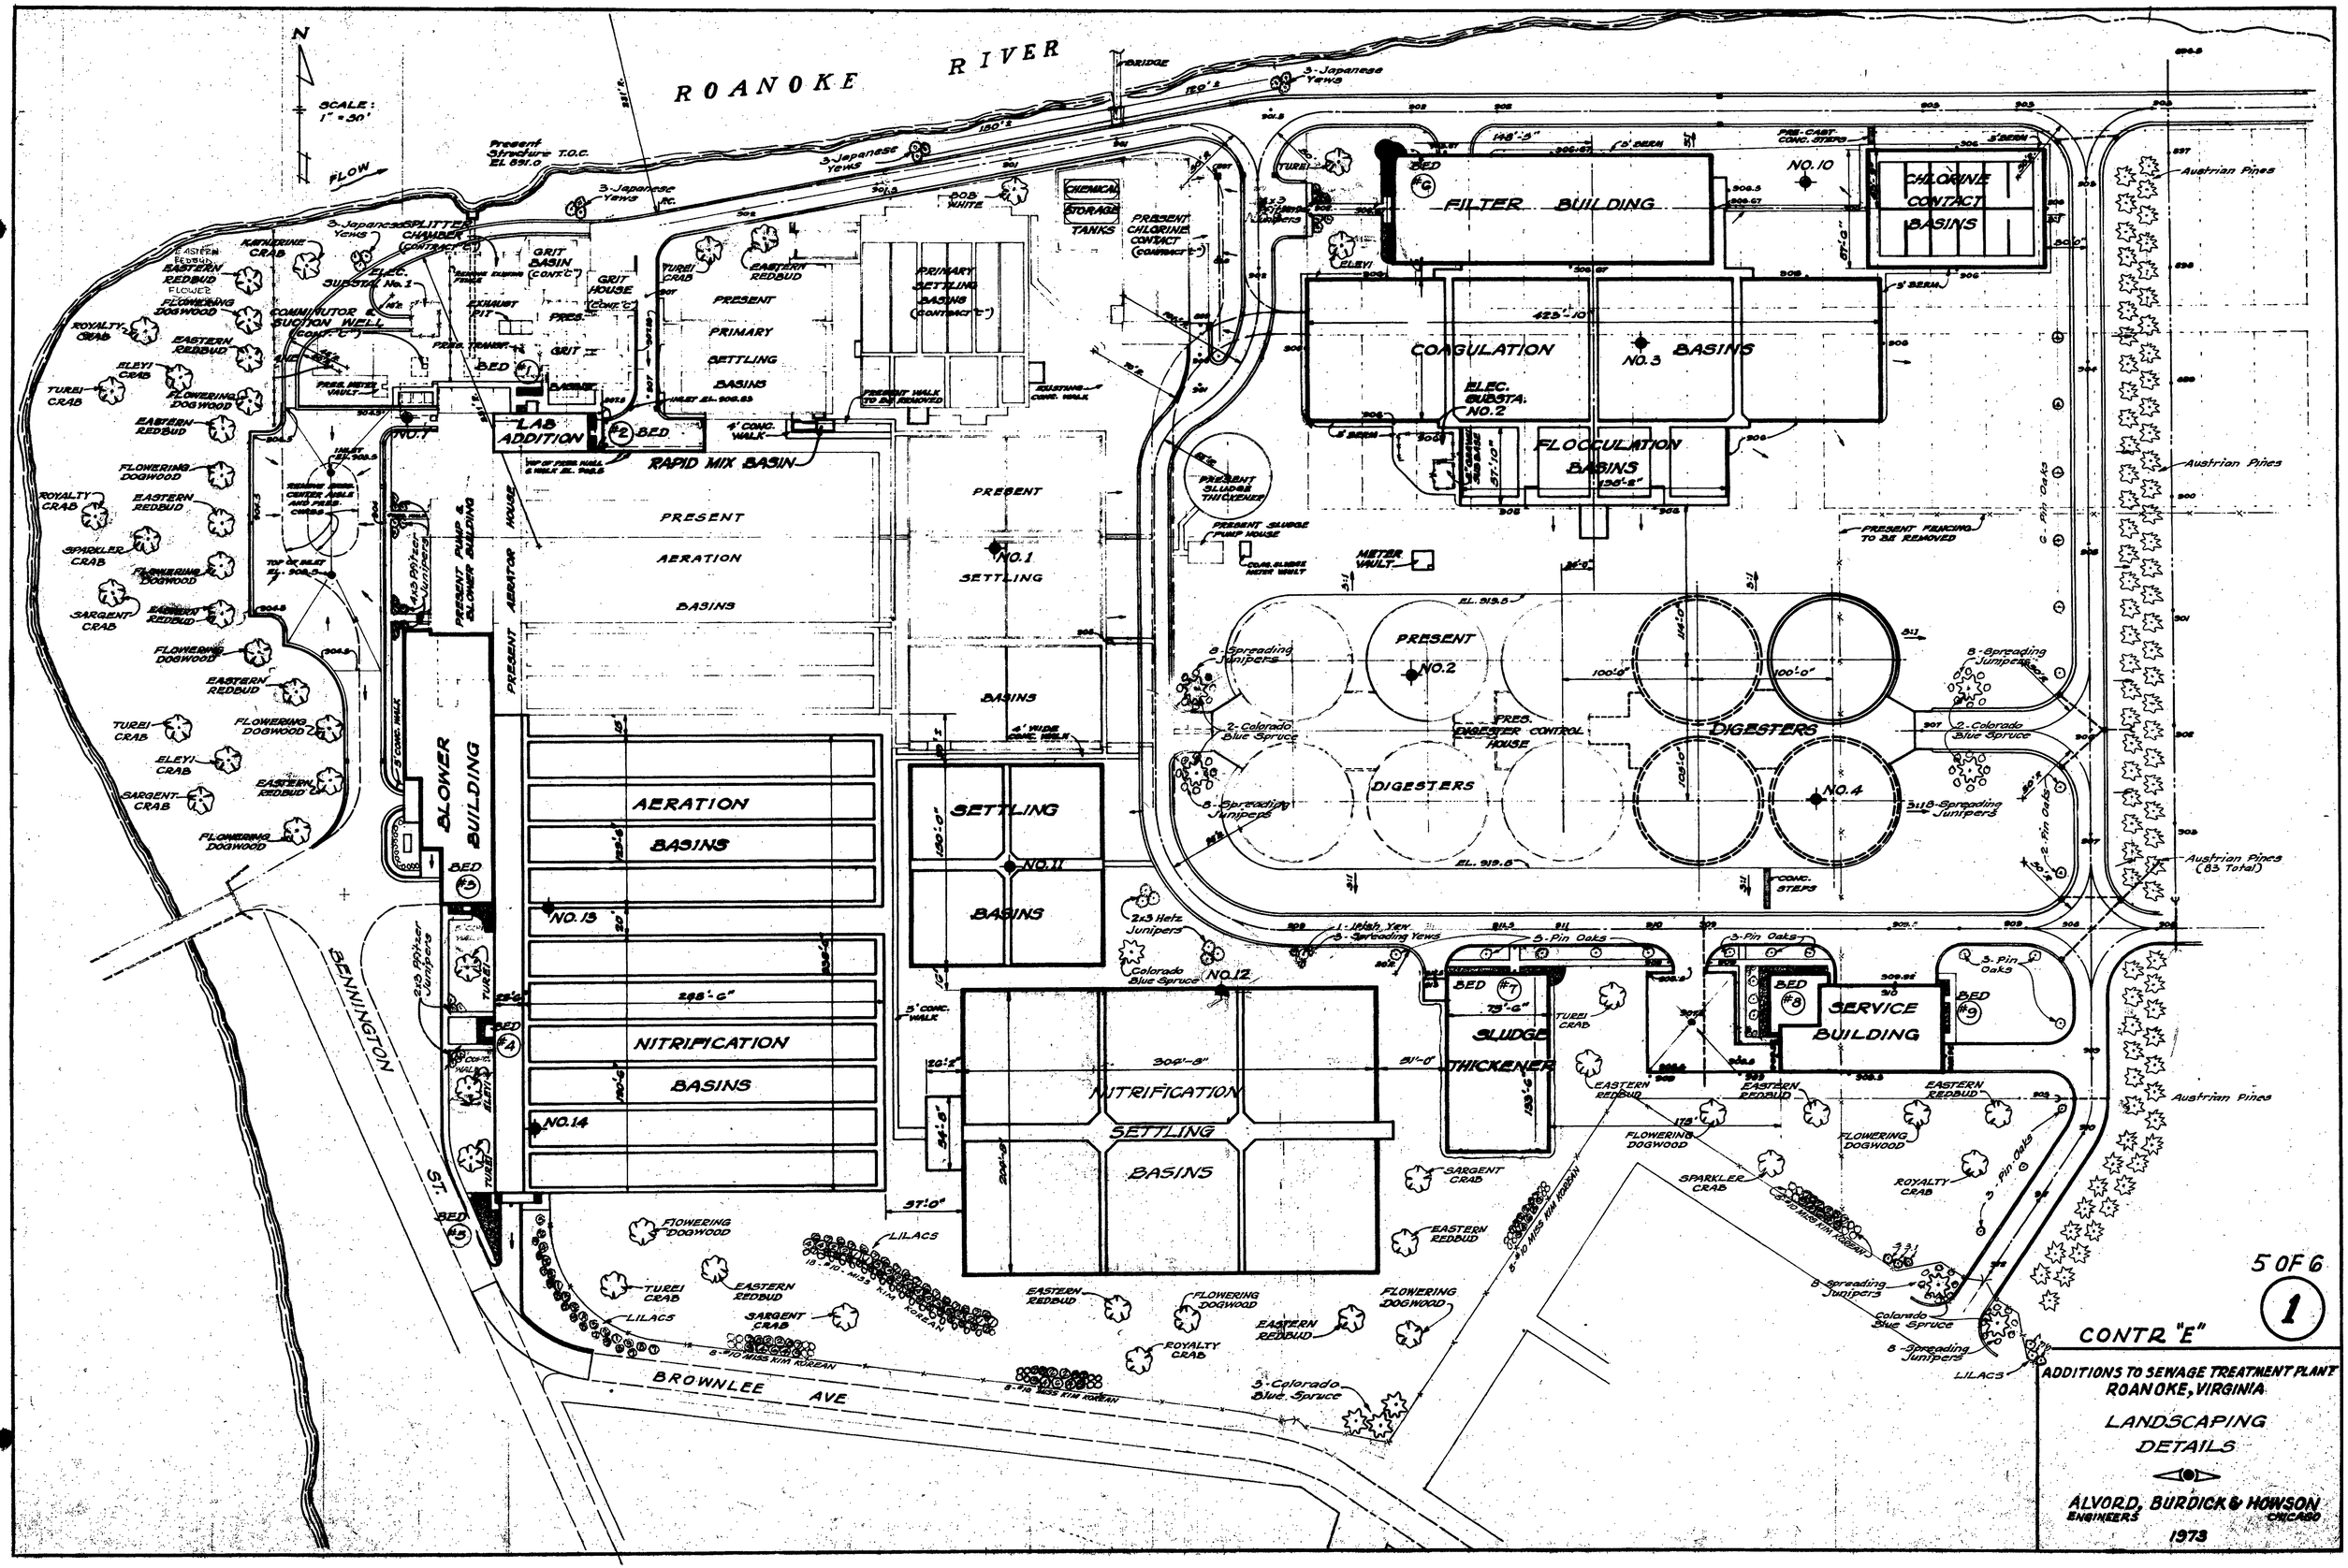
ROANOKE RIVER
N
SCALE: 1" = 30'
FLOW
BENNINGTON ST.
BROWNLEE AVE
SPLITTER CHAMBER (CONTRACT "E")
GRIT BASIN (CONT. "C")
GRIT HOUSE (CONT. "C")
COMMUTOR & SUCTION WELL (CONT. "C")
ELEC. SUBSTA. No. 1
LAB ADDITION
RAPID MIX BASIN
PRESENT PRIMARY SETTLING BASINS
PRIMARY SETTLING BASINS (CONTRACT "E")
PRESENT AERATION BASINS
PRESENT SETTLING BASINS
AERATION BASINS
SETTLING BASINS
NITRIFICATION BASINS
NITRIFICATION SETTLING BASINS
PRESENT PUMP & BLOWER BUILDING
PRESENT AERATOR HOUSE
BLOWER BUILDING
CHEMICAL STORAGE TANKS
PRESENT CHLORINE CONTACT (CONTRACT "E")
FILTER BUILDING
CHLORINE CONTACT BASINS
COAGULATION BASINS
ELEC. SUBSTA. NO. 2
FLOCCULATION BASINS
PRESENT SLUDGE THICKENER
SLUDGE THICKENER
PRESENT DIGESTERS
DIGESTERS
PRES. DIGESTER CONTROL HOUSE
SERVICE BUILDING
METER VAULT
PRESENT FENCING TO BE REMOVED
Austrian Pines
Austrian Pines (85 Total)
5 OF 6
1
CONTR "E"
ADDITIONS TO SEWAGE TREATMENT PLANT
ROANOKE, VIRGINIA
LANDSCAPING DETAILS
ALVORD, BURDICK & HOWSON
ENGINEERS
CHICAGO
1973