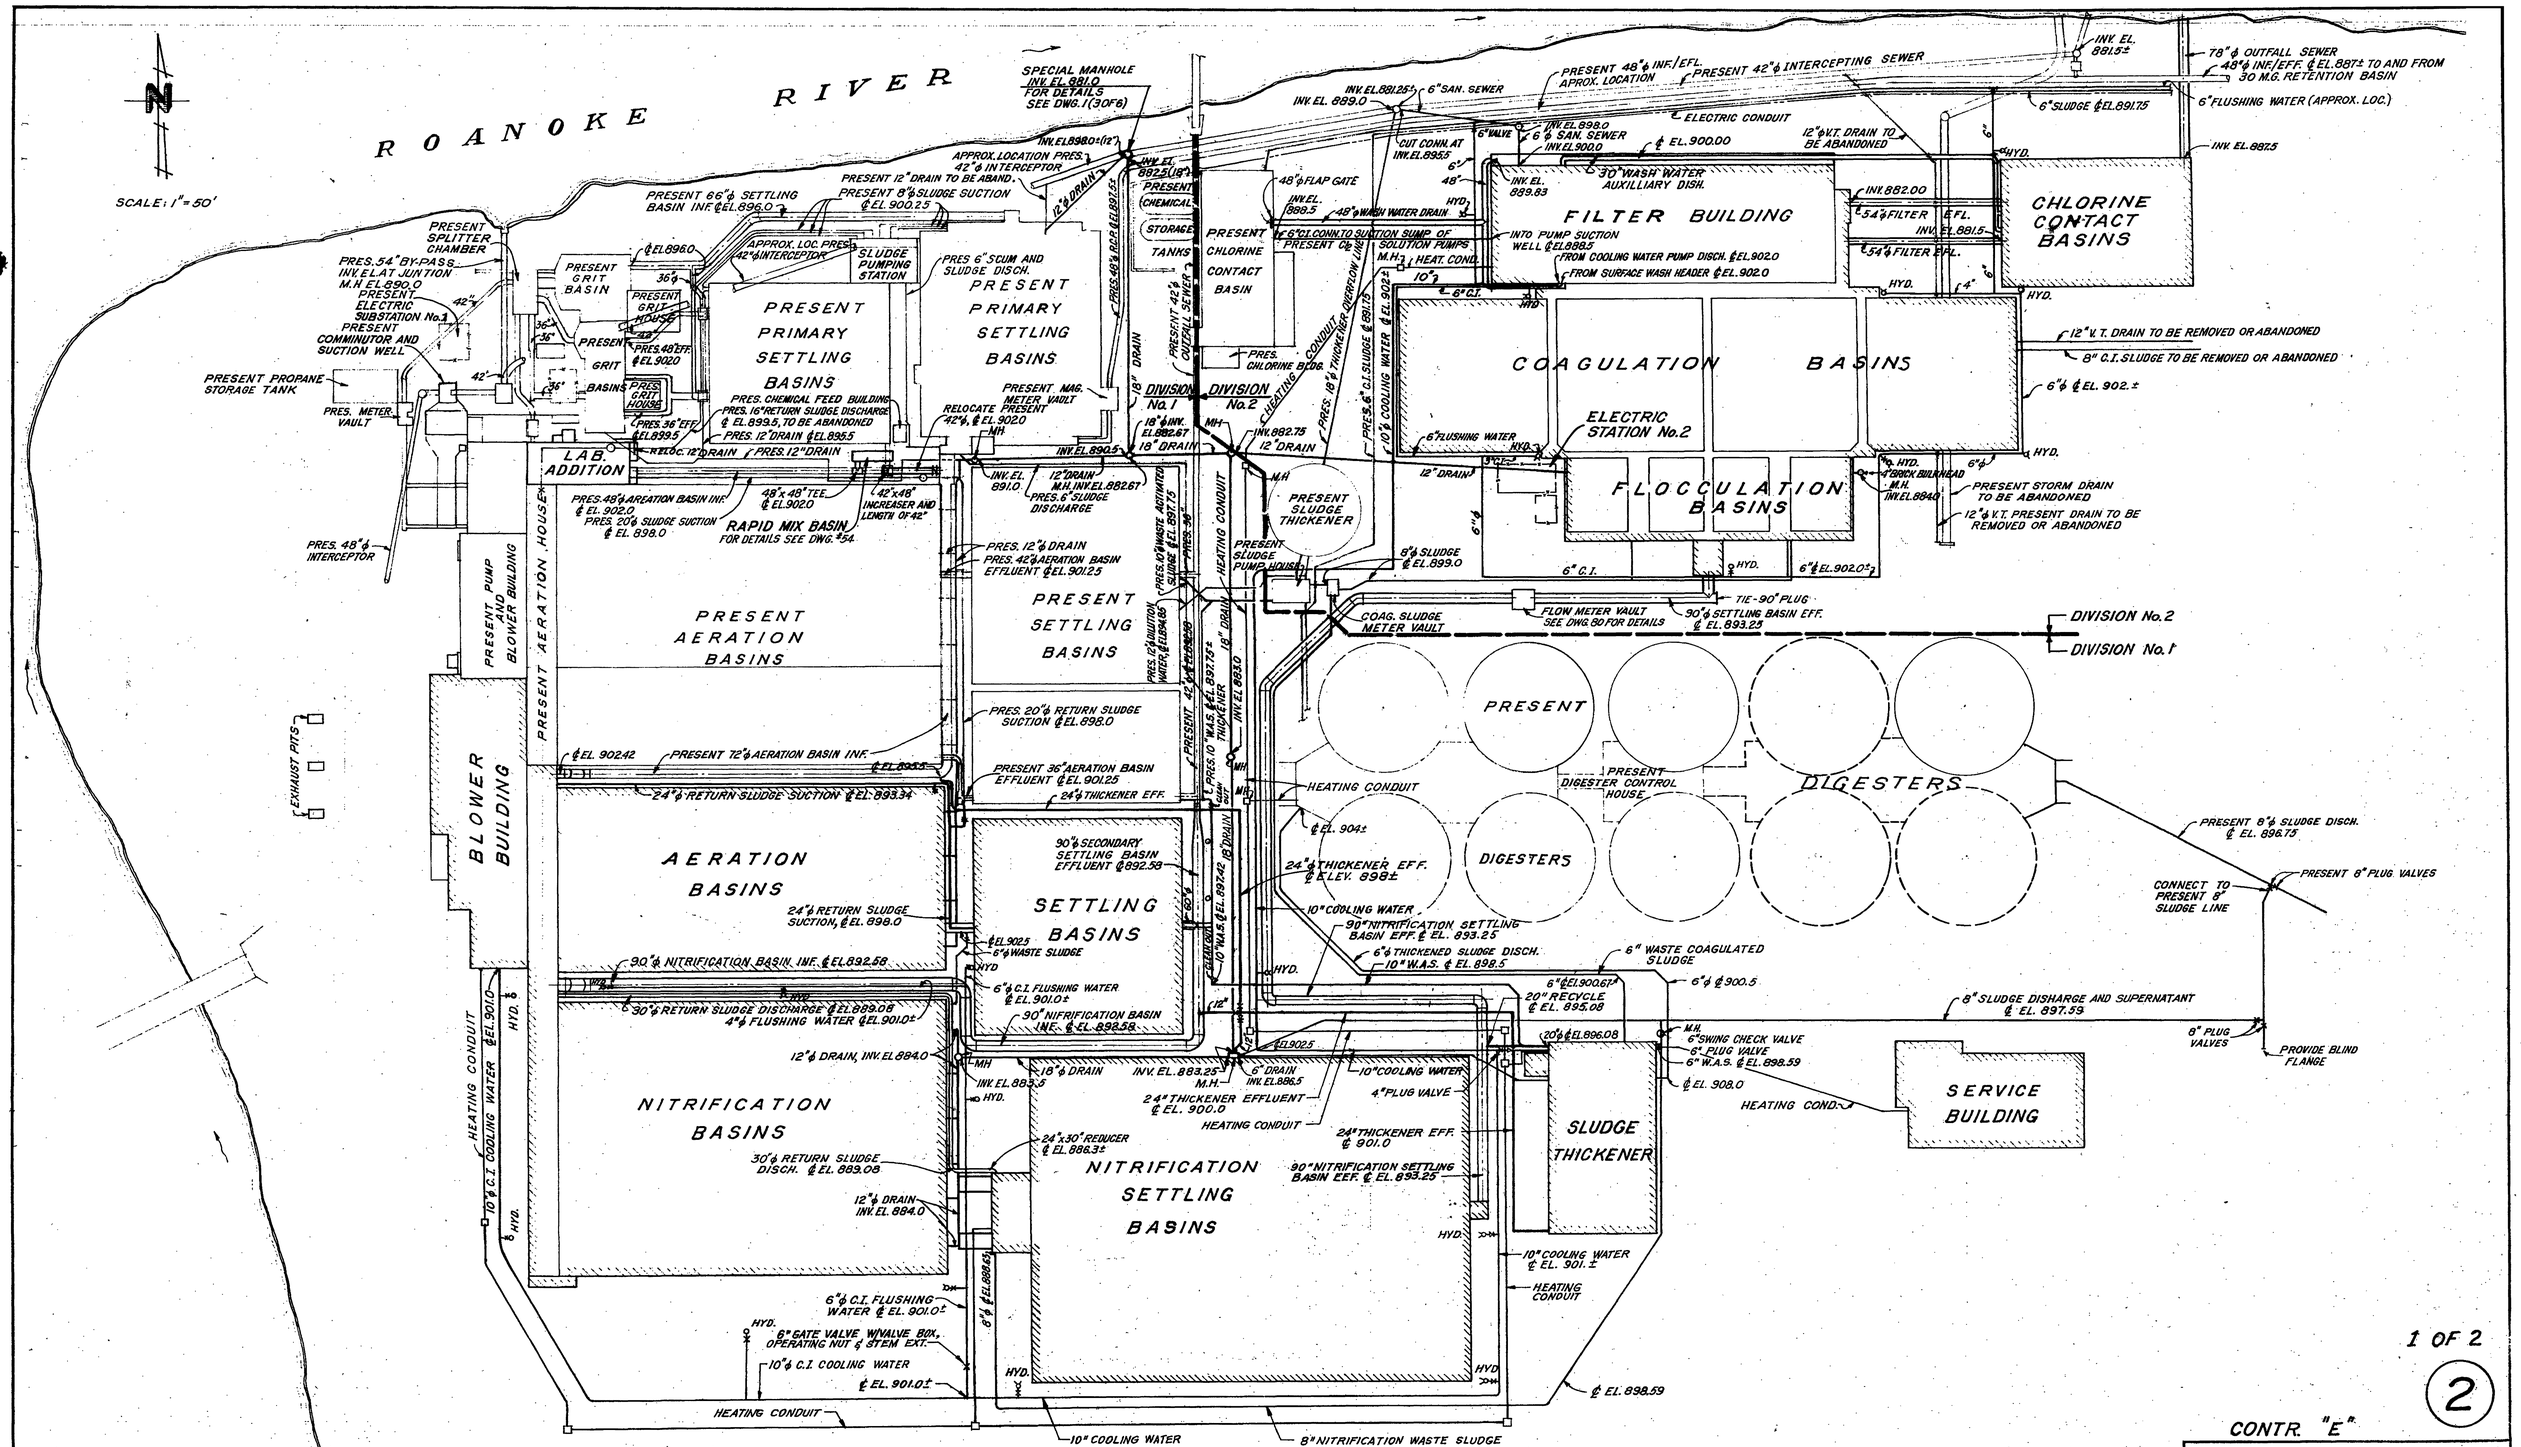

1 OF 2

2

CONTR. "E"

ADDITIONS TO SEWAGE TREATMENT PLANT
ROANOKE, VIRGINIA

YARD PIPING

ALVORD, BURDICK & HOWSON
ENGINEERS CHICAGO
1973