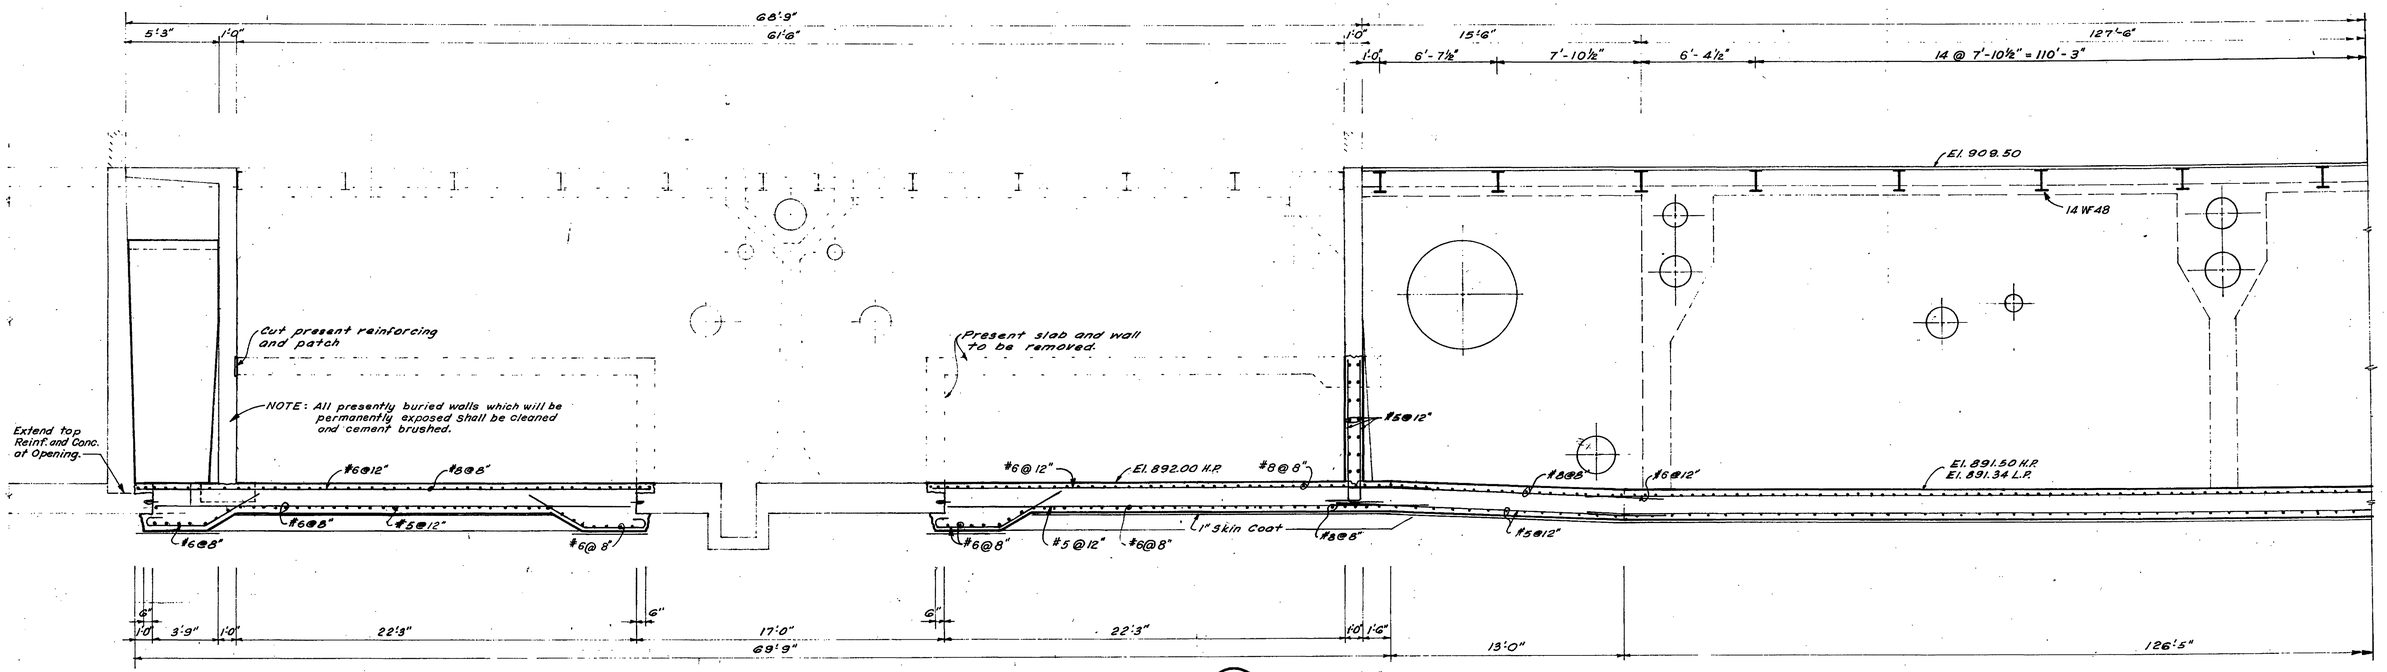
Cut present reinforcing and patch
NOTE: All presently buried walls which will be permanently exposed shall be cleaned and cement brushed.
Extend top Reinf. and Conc. at Opening.
Present slab and wall to be removed.
El. 909.50
14 WF 48
El. 892.00 H.P.
El. 891.50 H.P.
El. 891.34 L.P.
1" Skin Coat
#6@12"
#8@8"
#5@12"
#6@8"
#6@8"
#5@12"
#6@8"
#5@12"
#6@8"
#5@12