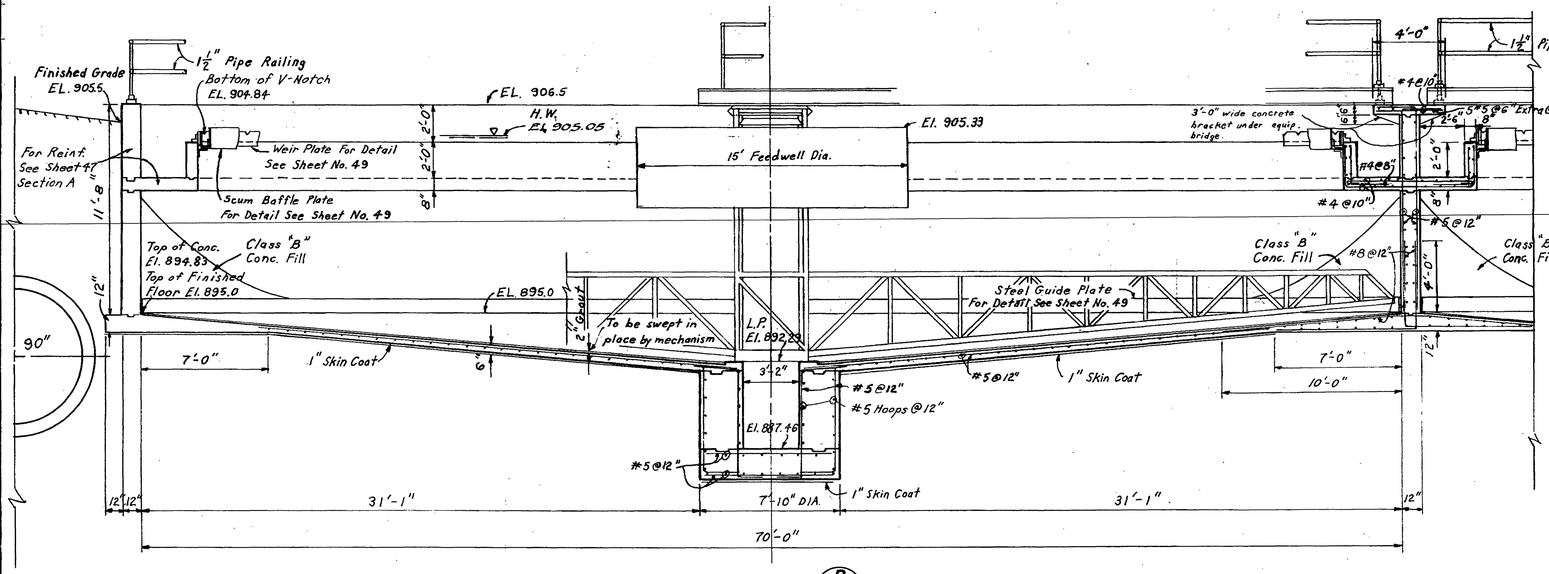

SECTION B/46

Scale: ¼" = 1'-0"

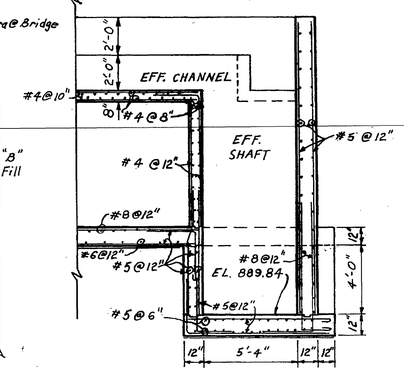

SECTION F/46

Scale: ¼" = 1'-0"

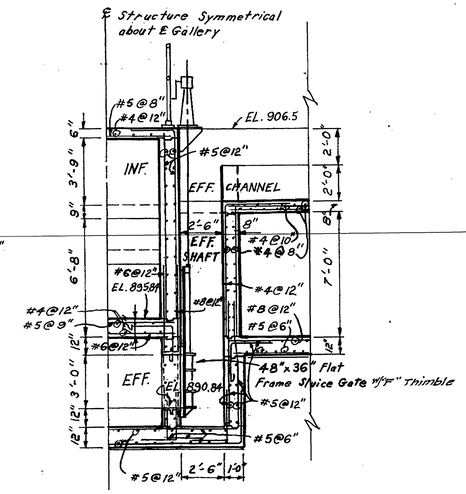

SECTION E/46

Scale: ¼" = 1'-0"

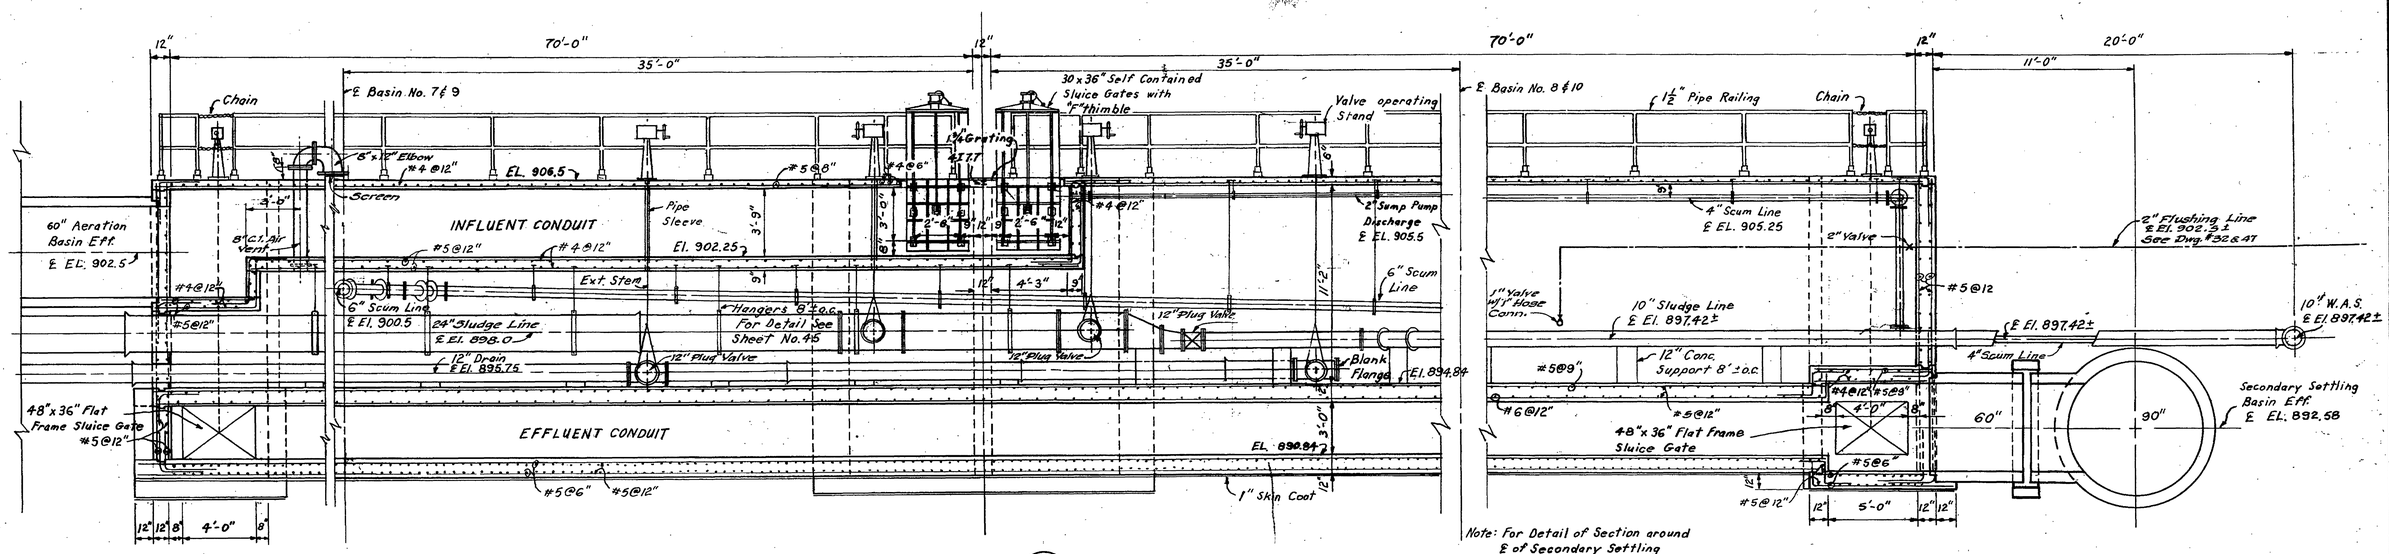

SECTION G/46

Scale: ¼" = 1'-0"

Note: For Detail of Section around ℄ of Secondary Settling Basins No. 8 and 10 See Sheet No. 49 Section J

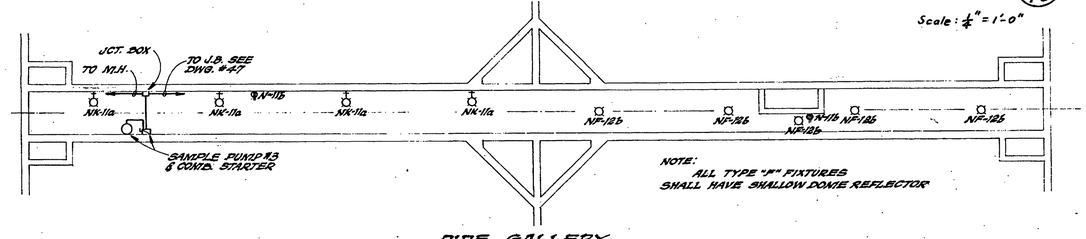

PIPE GALLERY
ELECTRICAL PLAN
SCALE: 1" = 10'

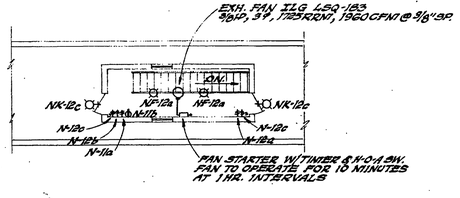

OPERATING GALLERY
ELECTRICAL PLAN
SCALE: 1" = 10'

48

CONTR. "E"

ADDITIONS TO SEWAGE TREATMENT PLANT
ROANOKE, VIRGINIA

SECONDARY SETT. BASINS SECTIONS & DETAILS

ALVORD, BURDICK & HOWSON
ENGINEERS CHICAGO

1973