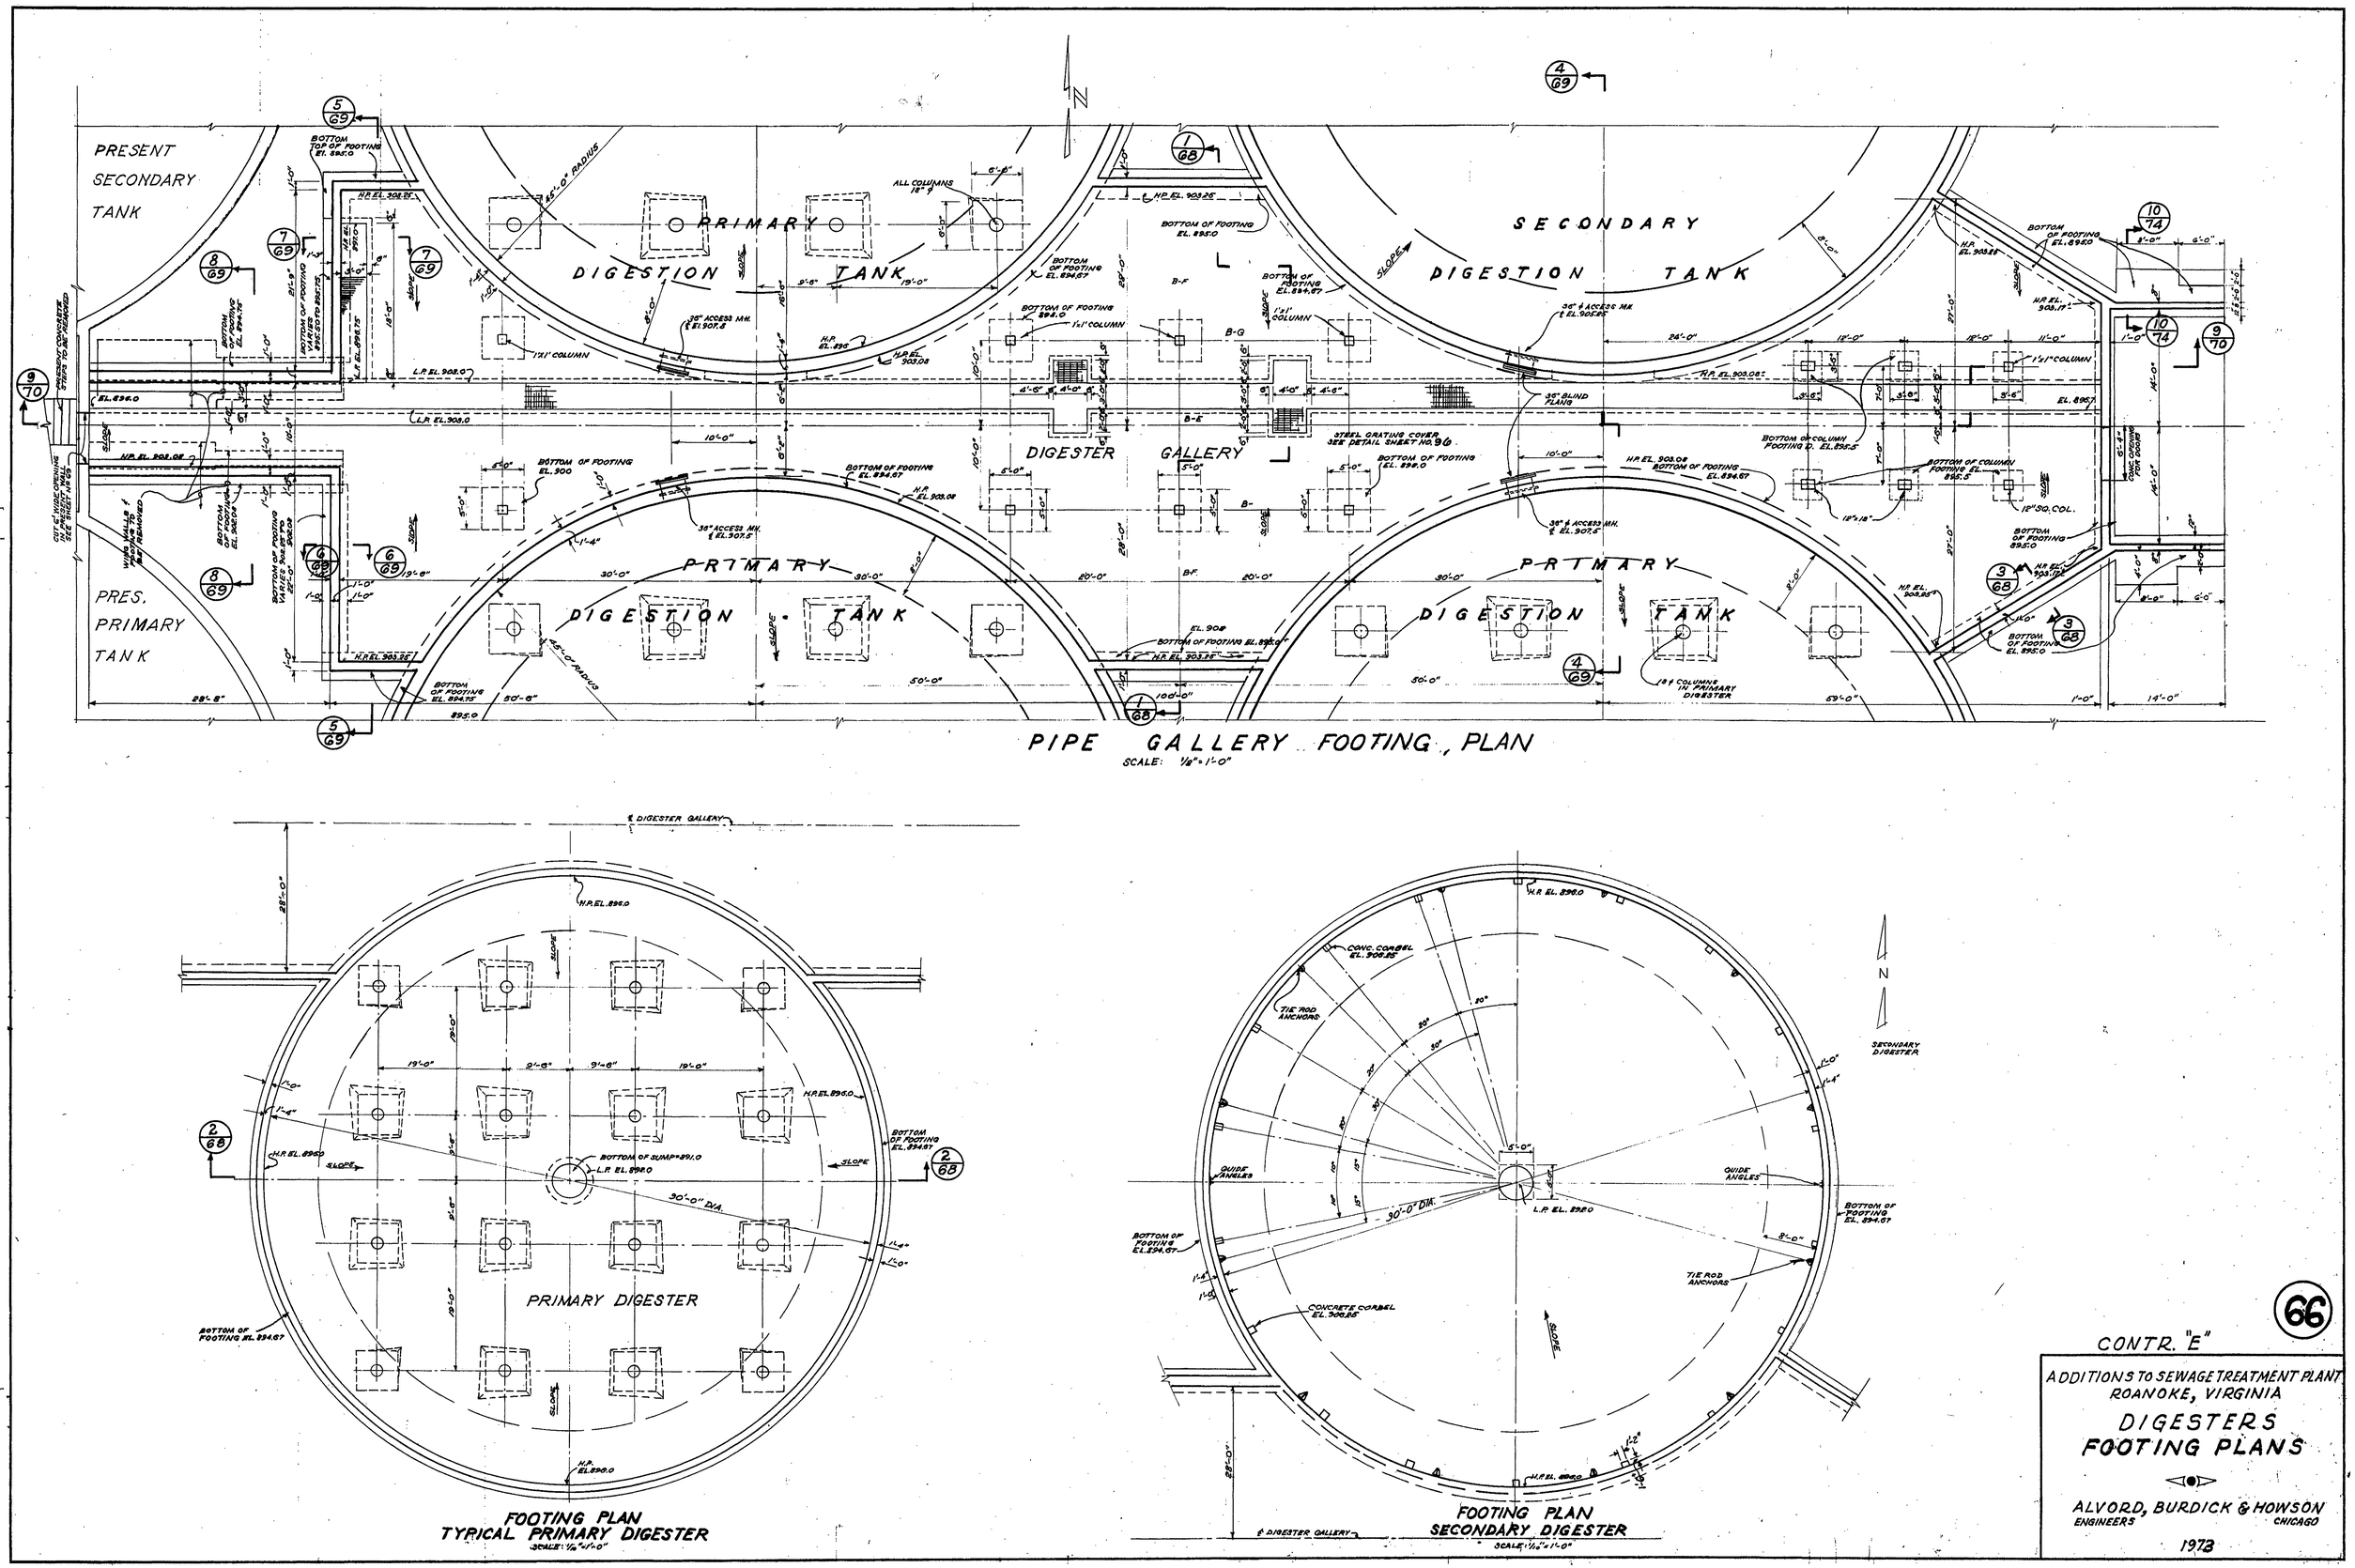
PRESENT SECONDARY TANK
PRIMARY DIGESTION TANK
SECONDARY DIGESTION TANK
DIGESTER GALLERY
PRES. PRIMARY TANK
PRIMARY DIGESTION TANK
PRIMARY DIGESTION TANK
PIPE GALLERY FOOTING PLAN
SCALE: 1/8"=1'-0"
PRIMARY DIGESTER
FOOTING PLAN
TYPICAL PRIMARY DIGESTER
SCALE: 1/8"=1'-0"
SECONDARY DIGESTER
FOOTING PLAN
SECONDARY DIGESTER
SCALE: 1/8"=1'-0"
CONTR. "E"
66
ADDITIONS TO SEWAGE TREATMENT PLANT
ROANOKE, VIRGINIA
DIGESTERS
FOOTING PLANS
ALVORD, BURDICK & HOWSON
ENGINEERS
CHICAGO
1973