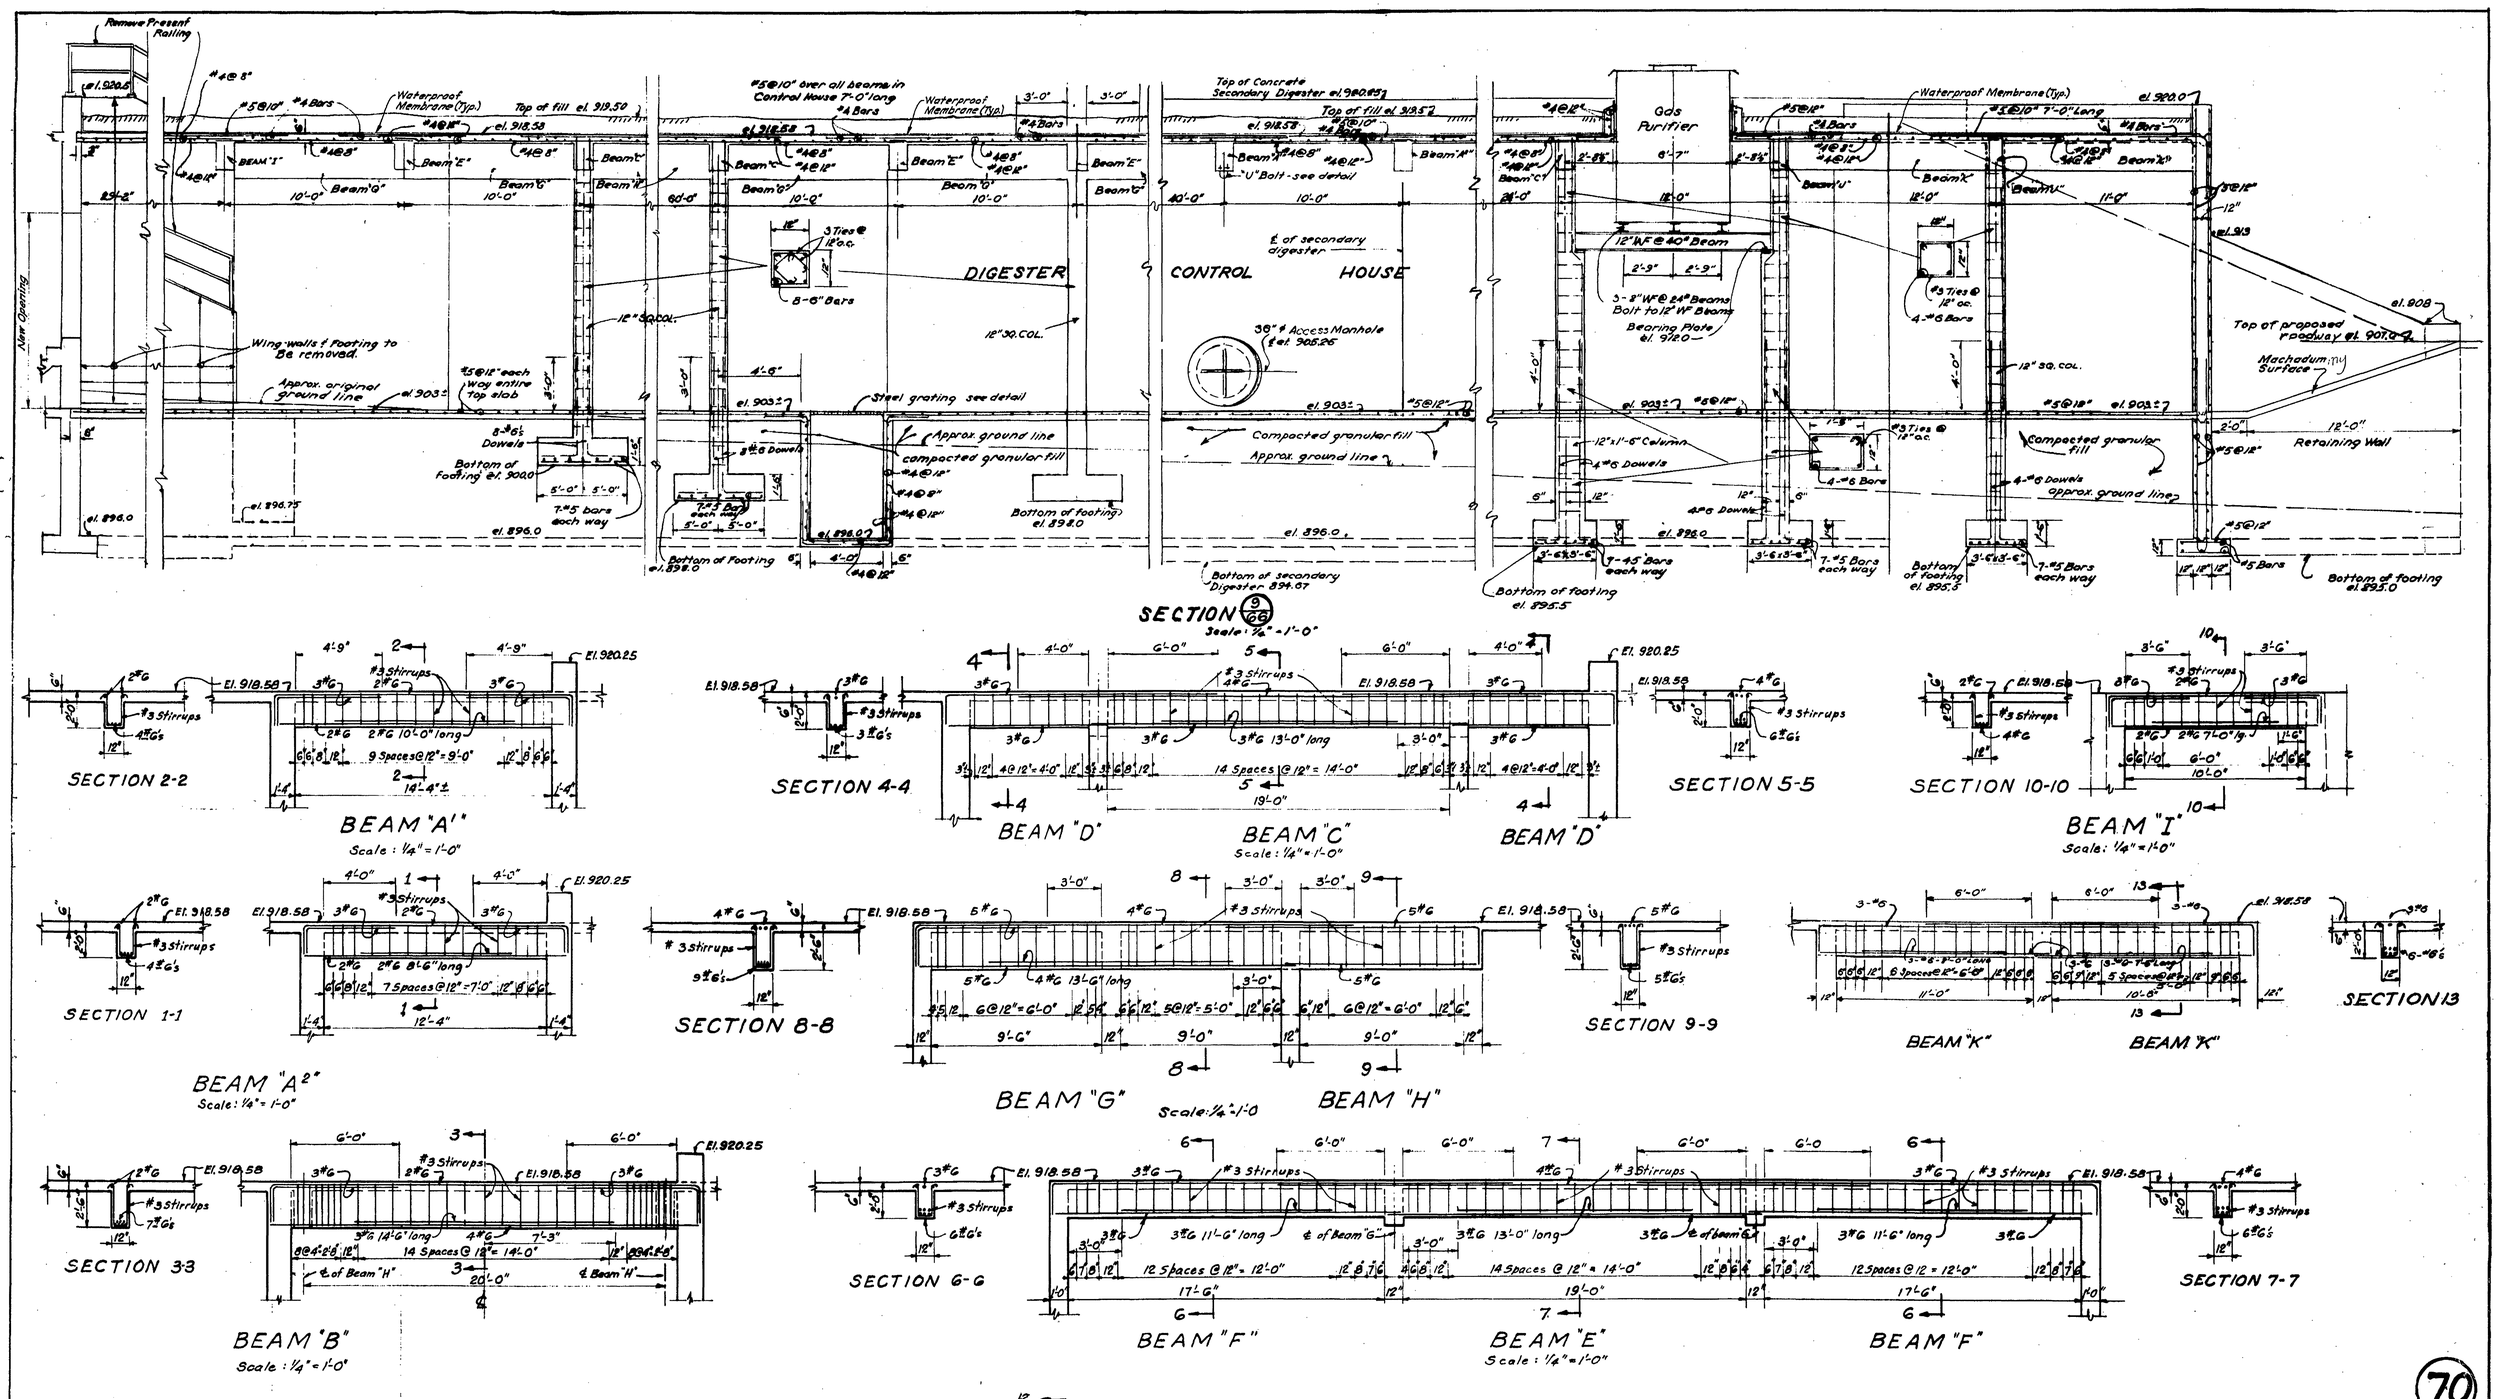

70

CONTR. "E"

ADDITIONS TO SEWAGE TREATMENT PLANT
ROANOKE, VIRGINIA

DIGESTERS CONCRETE DETAILS

ALVORD, BURDICK & HOWSON
ENGINEERS CHICAGO

1973