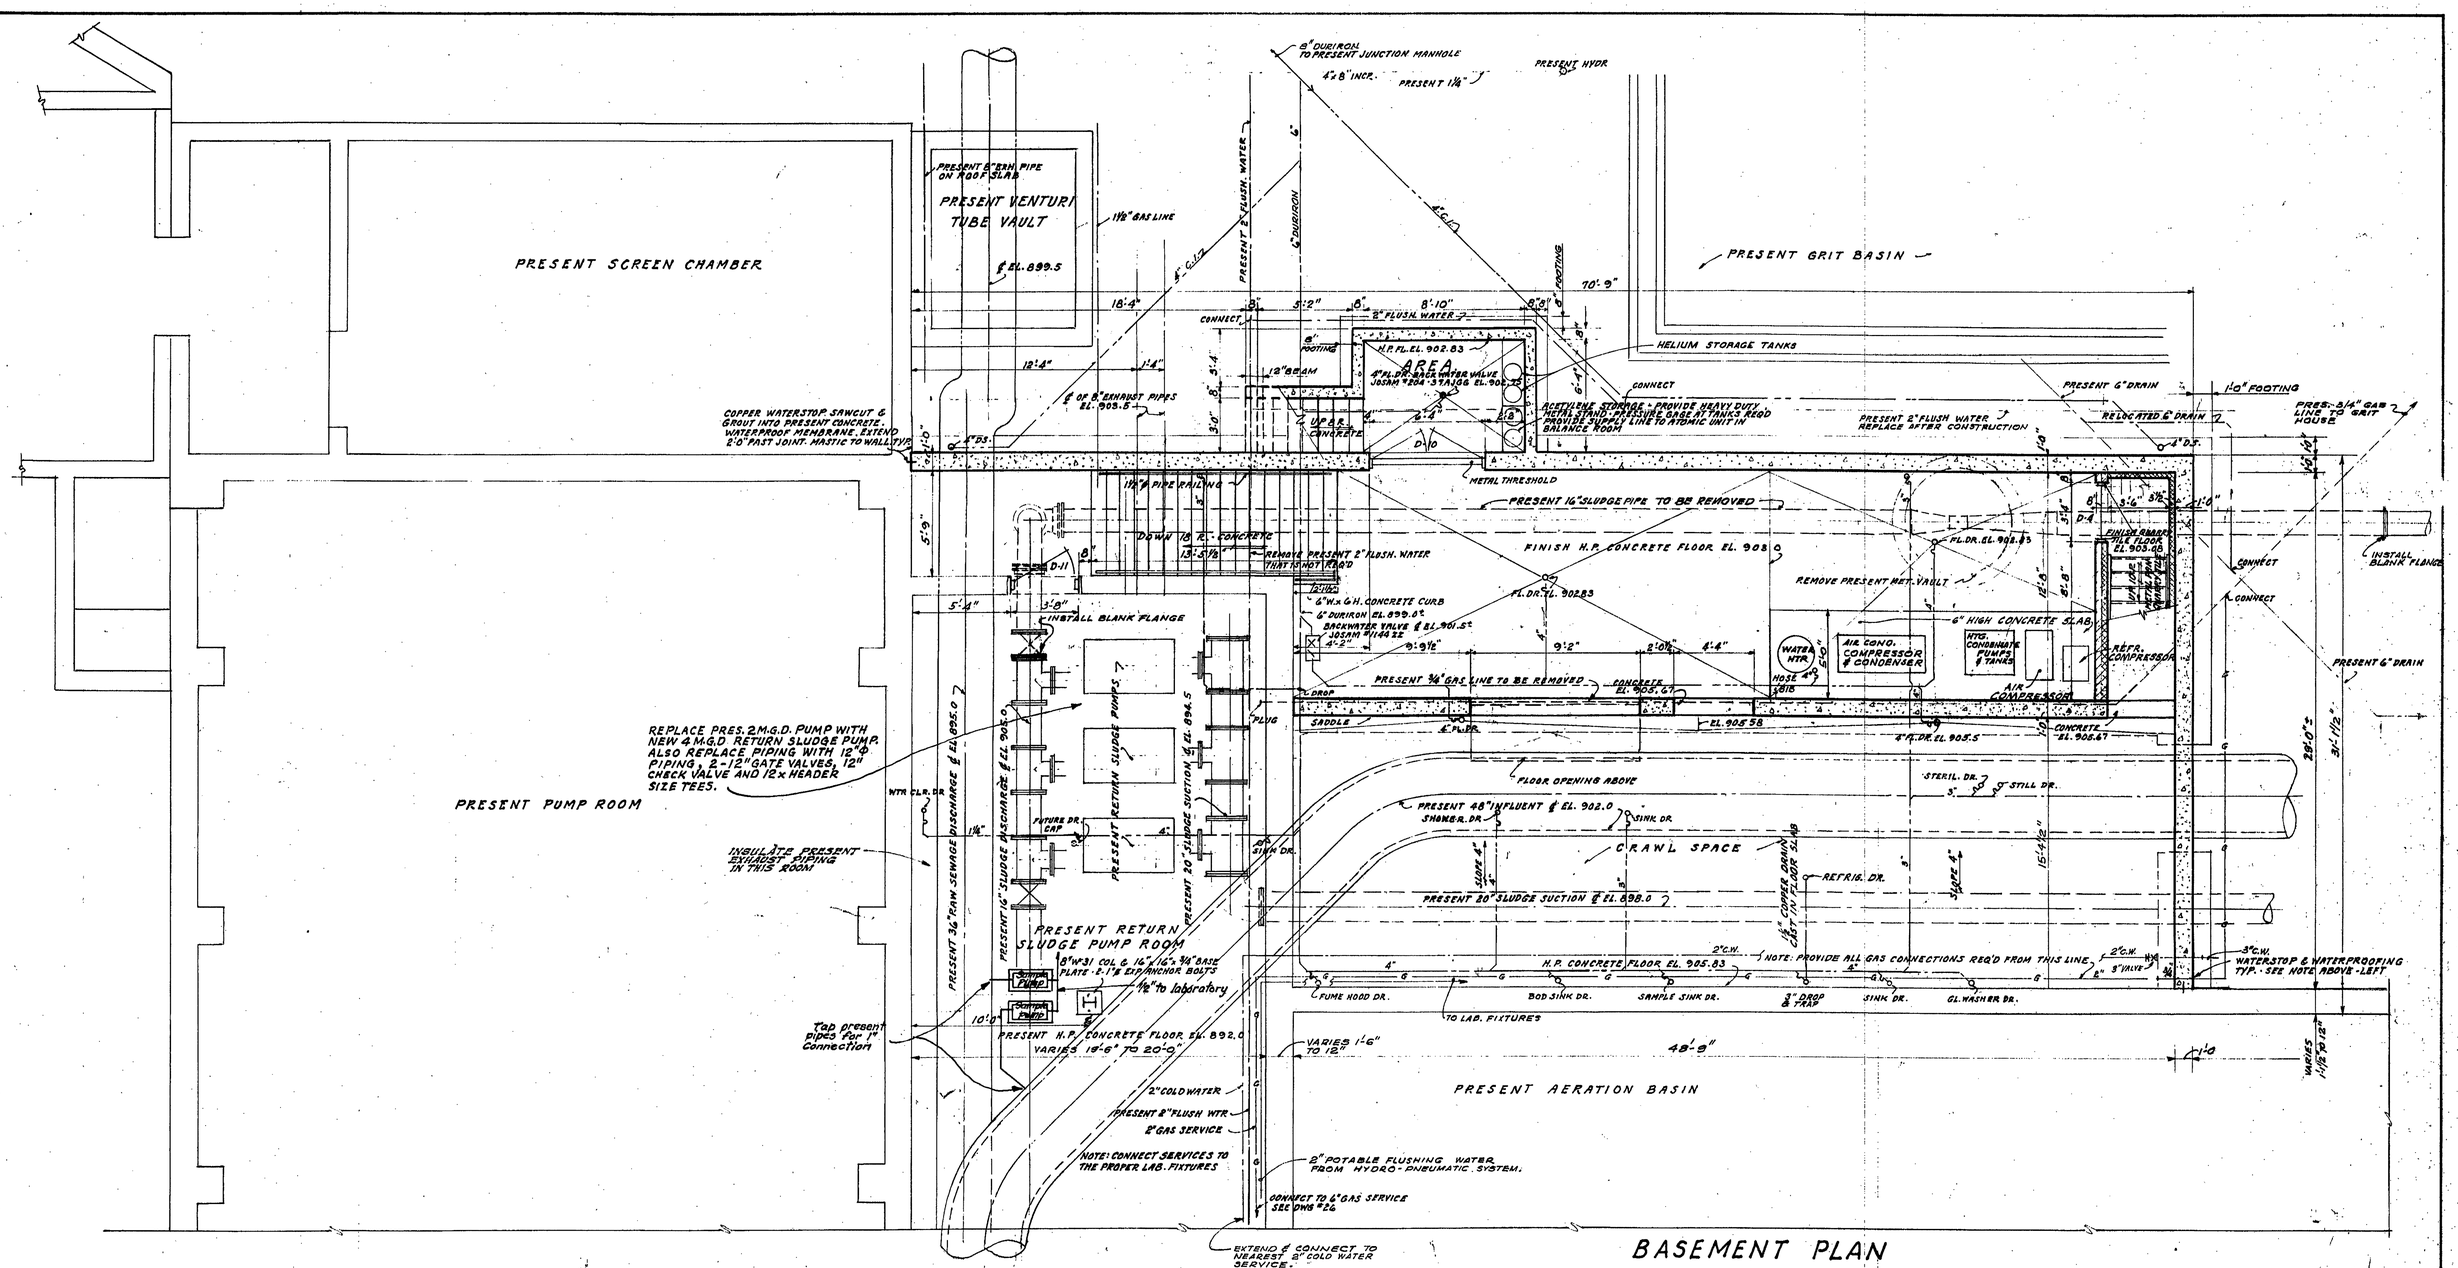

CONTR. "E"

103

ADDITIONS TO SEWAGE TREATMENT PLANT
ROANOKE, VIRGINIA

LABORATORY BLDG.
BASEMENT PLAN

ALVORD, BURDICK & HOWSON
ENGINEERS CHICAGO

1973