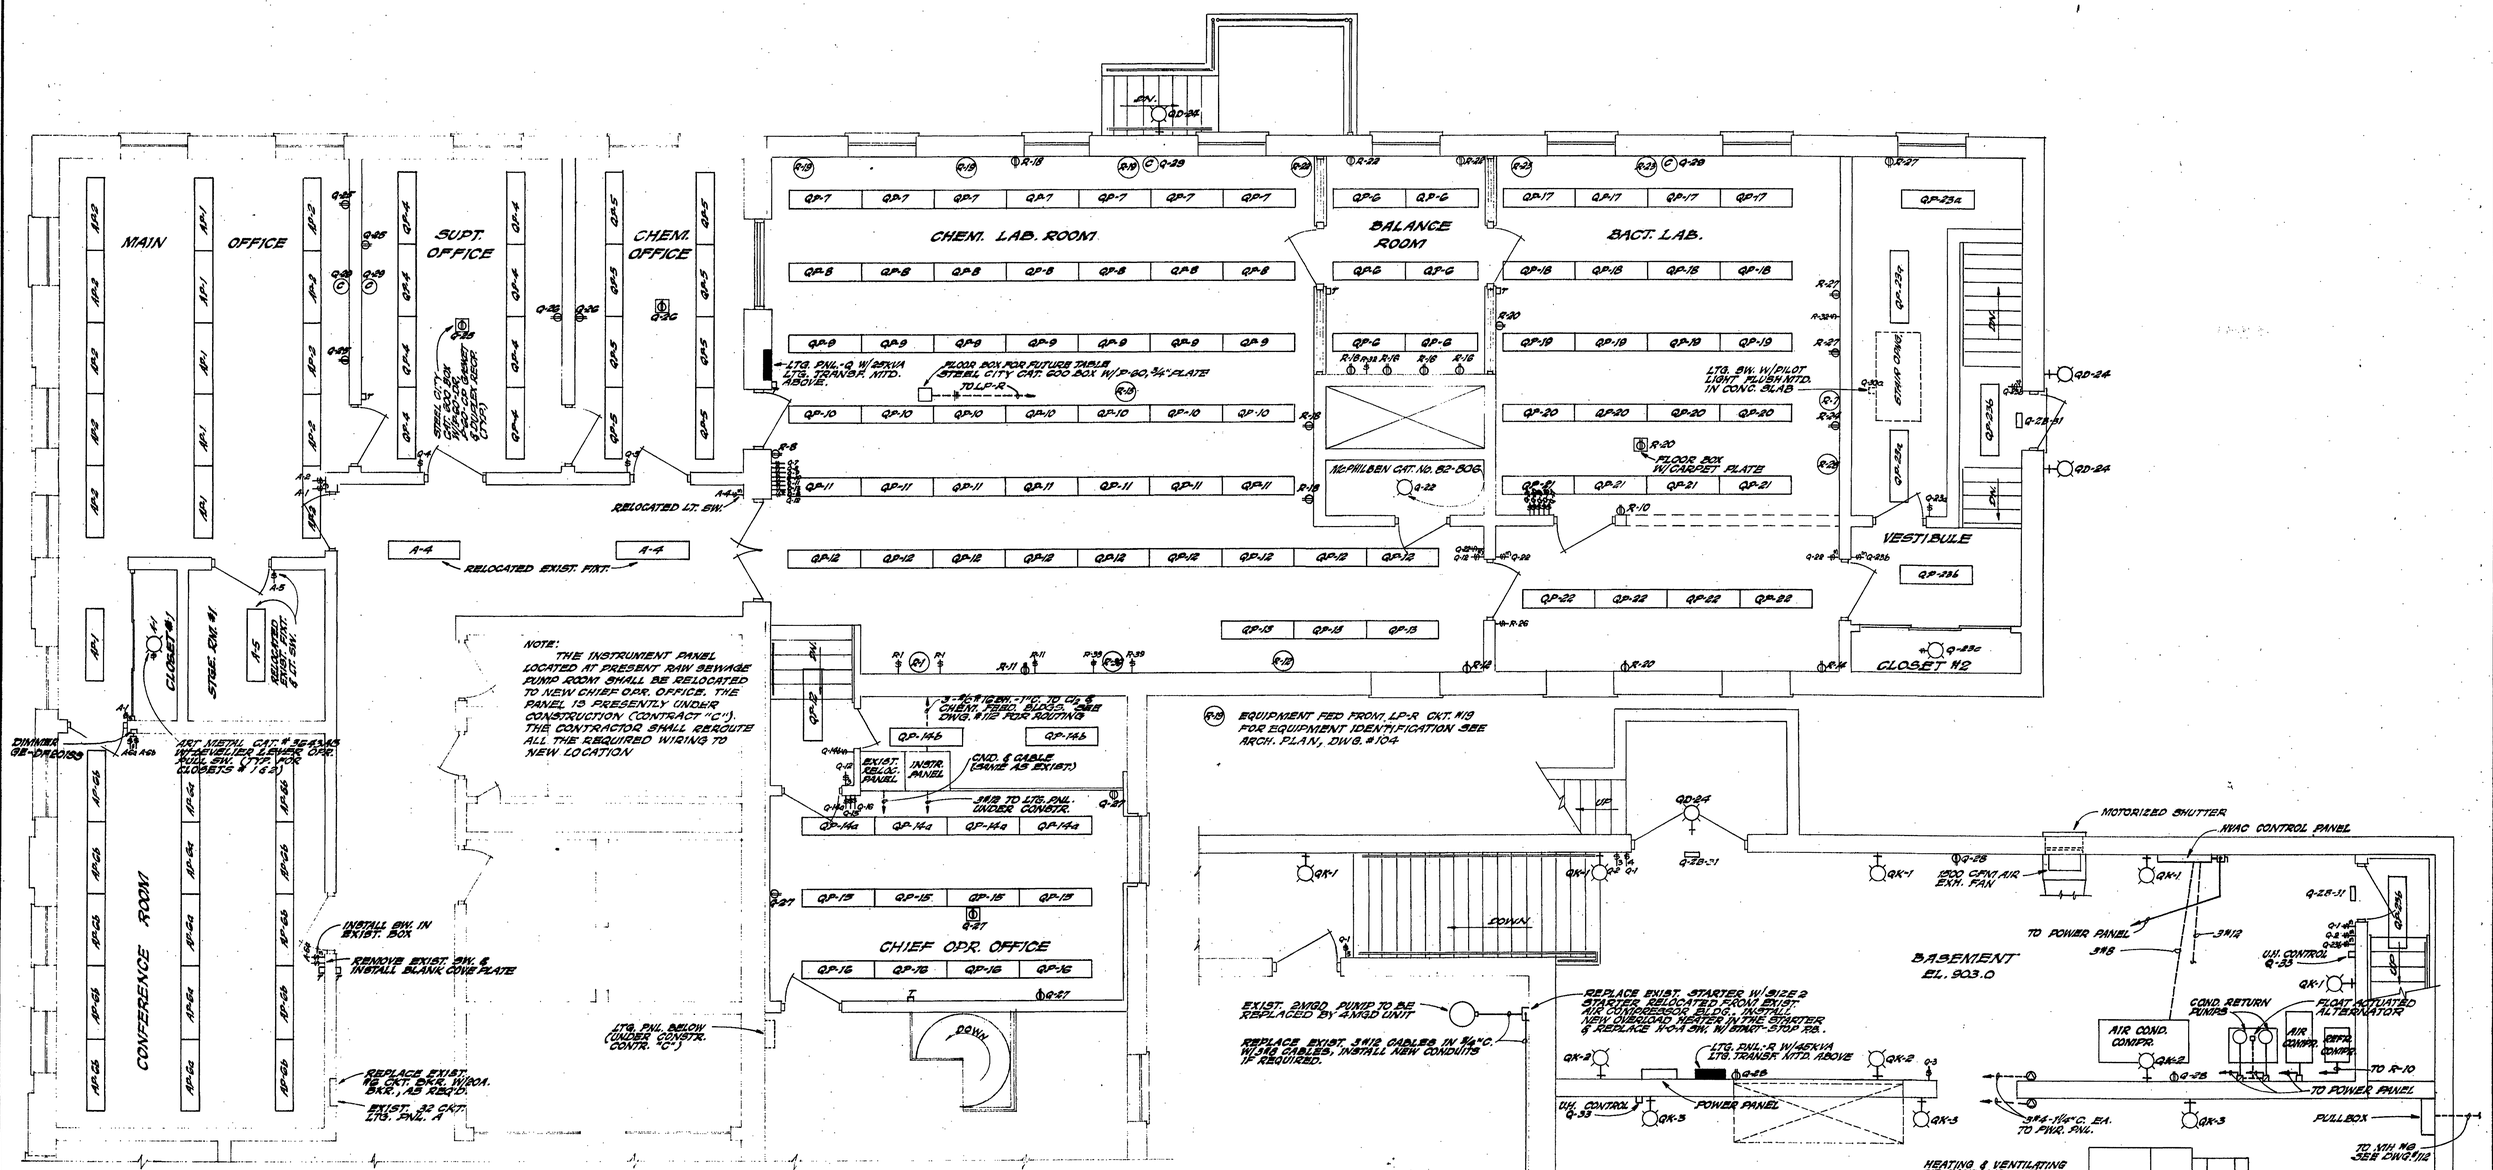

CONTR. "E"

119

ADDITIONS TO SEWAGE TREATMENT PLANT
ROANOKE, VIRGINIA

LABORATORY ELECTRICAL PLAN

ALVORD, BURDICK & HOWSON
ENGINEERS CHICAGO

1973