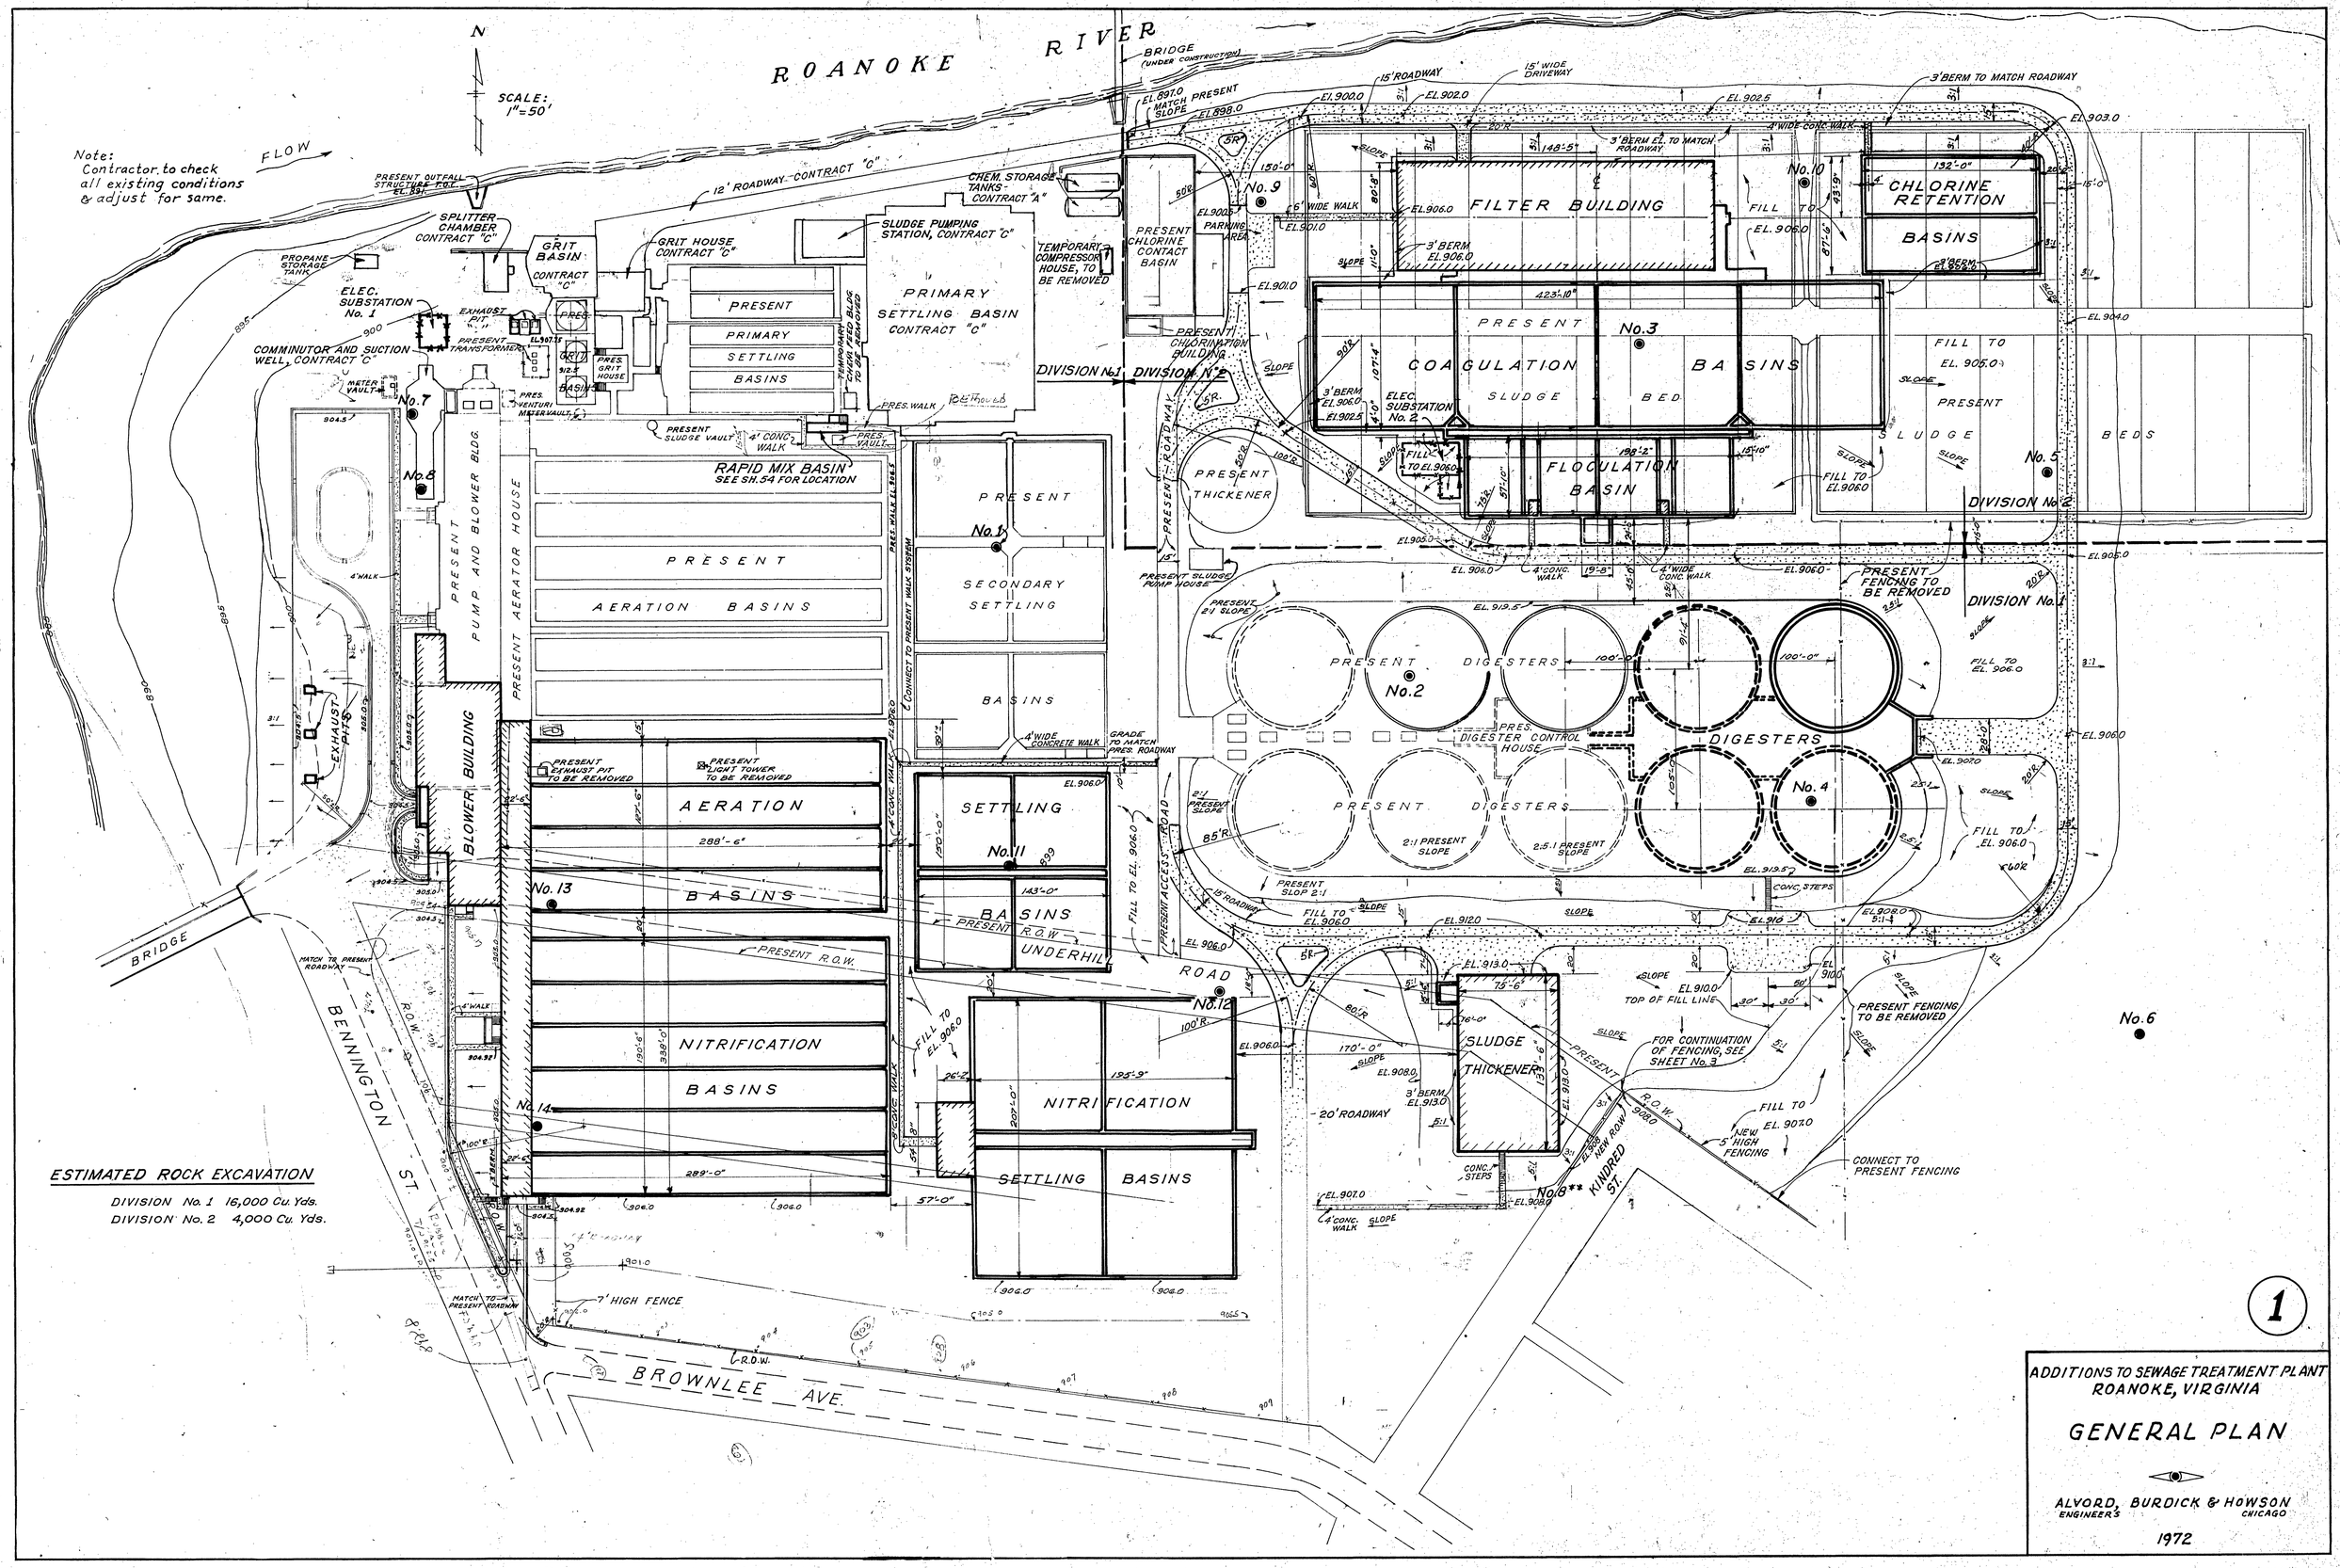

ESTIMATED ROCK EXCAVATION

DIVISION No. 1 16,000 Cu. Yds.
DIVISION No. 2 4,000 Cu. Yds.

ADDITIONS TO SEWAGE TREATMENT PLANT
ROANOKE, VIRGINIA

GENERAL PLAN

ALVORD, BURDICK & HOWSON
ENGINEERS CHICAGO

1972